ST06

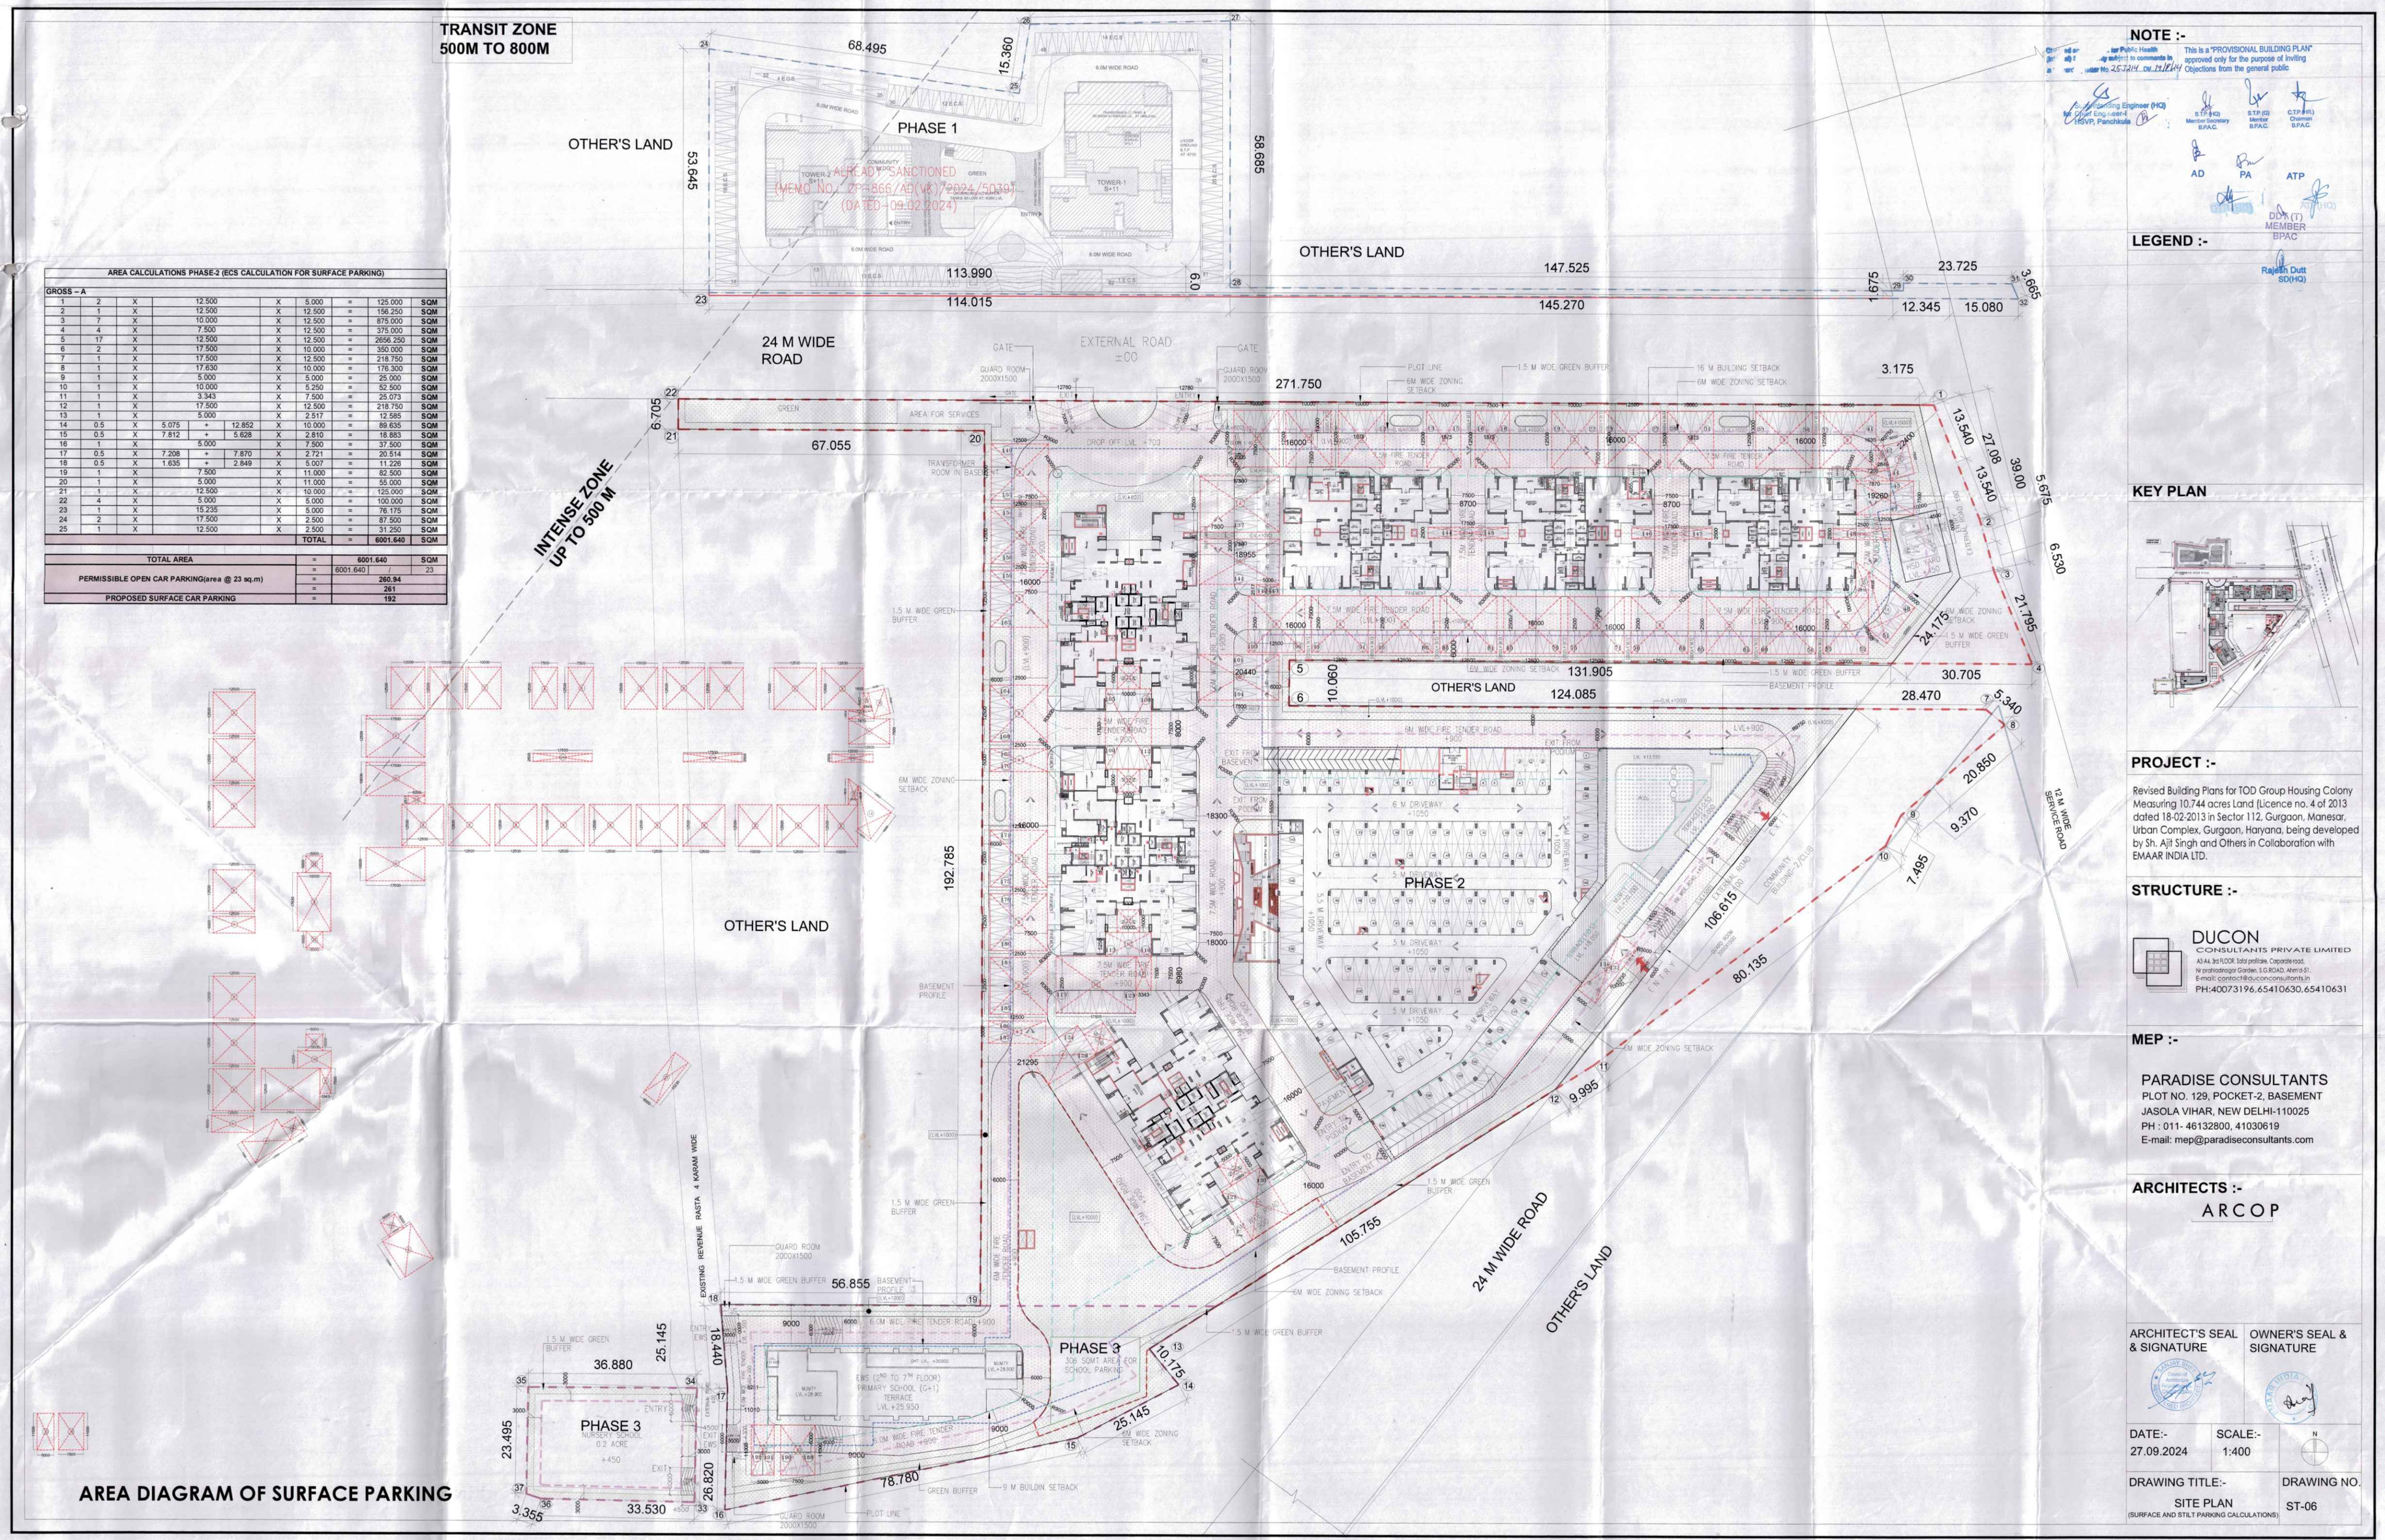

AREA DIAGRAM OF SURFACE PARKING

AREA CALCULATIONS PHASE-2 (ECS CALCULATION FOR SURFACE PARKING)									
GROSS – A									
1	2	X	12.500		X	5.000	=	125.000	SQM
2	1	X	12.500		X	12.500	=	156.250	SQM
3	7	X	10.000		X	12.500	=	875.000	SQM
4	3	X	7.500		X	12.500	=	375.000	SQM
5	17	X	12.500		X	12.500	=	2656.250	SQM
6	2	X	17.500		X	10.000	=	350.000	SQM
7	1	X	17.500		X	12.500	=	218.750	SQM
8	1	X	17.630		X	10.000	=	176.300	SQM
9	1	X	5.000		X	5.000	=	25.000	SQM
10	1	X	10.000		X	5.250	=	52.500	SQM
11	1	X	3.343		X	7.500	=	25.073	SQM
12	1	X	17.500		X	12.500	=	218.750	SQM
13	1	X	5.000		X	2.517	=	12.585	SQM
14	0.5	X	5.075	+ 12.852	X	10.000	=	89.635	SQM
15	0.5	X	7.812	+ 5.628	X	2.810	=	18.883	SQM
16	1	X	5.000		X	7.500	=	37.500	SQM
17	0.5	X	7.208	+ 7.870	X	2.721	=	20.514	SQM
18	0.5	X	1.635	+ 2.849	X	5.007	=	11.226	SQM
19	1	X	7.500		X	11.000	=	82.500	SQM
20	1	X	5.000		X	11.000	=	55.000	SQM
21	1	X	12.500		X	10.000	=	125.000	SQM
22	4	X	5.000		X	5.000	=	100.000	SQM
23	1	X	15.235		X	5.000	=	76.175	SQM
24	2	X	17.500		X	2.500	=	87.500	SQM
25	1	X	12.500		X	2.500	=	31.250	SQM
					TOTAL	=		6001.640	SQM

TOTAL AREA	=	6001.640	SQM
PERMISSIBLE OPEN CAR PARKING(area @ 23 sq.m)	=	6001.640 / 23	
	=	260.94	
	=	261	
PROPOSED SURFACE CAR PARKING	=	192	

NOTE :-

This is a "PROVISIONAL BUILDING PLAN" approved only for the purpose of inviting Objections from the general public

Executive Engineer (HQ) for Chief Engineer-I HSVP, Panchkula

S.T.P.(HQ) Member Secretary BPAC | S.T.P.(G) Member BPAC | C.T.P.(HQ) Chairman BPAC

AD | PA | ATP

DDA (T) MEMBER BPAC

Rajesh Dutt SD(HQ)

LEGEND :-

KEY PLAN

PROJECT :-

Revised Building Plans for TOD Group Housing Colony Measuring 10.744 acres Land (Licence no. 4 of 2013 dated 18-02-2013 in Sector 112, Gurgaon, Manesar, Urban Complex, Gurgaon, Haryana, being developed by Sh. Ajit Singh and Othiers in Collaboration with EMAAR INDIA LTD.

STRUCTURE :-

DUCON
CONSULTANTS PRIVATE LIMITED
A3-A4, 3rd FLOOR, Tidal prestiage, Cooperde road, Nr prahladnagar Garden, S.G.ROAD, Ahemd-51.
E-mail: contact@ducon-consultants.in
PH:40073196,65410630,65410631

MEP :-

PARADISE CONSULTANTS
PLOT NO. 129, POCKET-2, BASEMENT
JASOLA VIHAR, NEW DELHI-110025
PH : 011- 46132800, 41030619
E-mail: mep@paradiseconsultants.com

ARCHITECTS :-

ARCOP

ARCHITECT'S SEAL & SIGNATURE	OWNER'S SEAL & SIGNATURE

DATE:-	SCALE:-	N
27.09.2024	1:400	

DRAWING TITLE:-	DRAWING NO.
SITE PLAN (SURFACE AND STILT PARKING CALCULATIONS)	ST-06