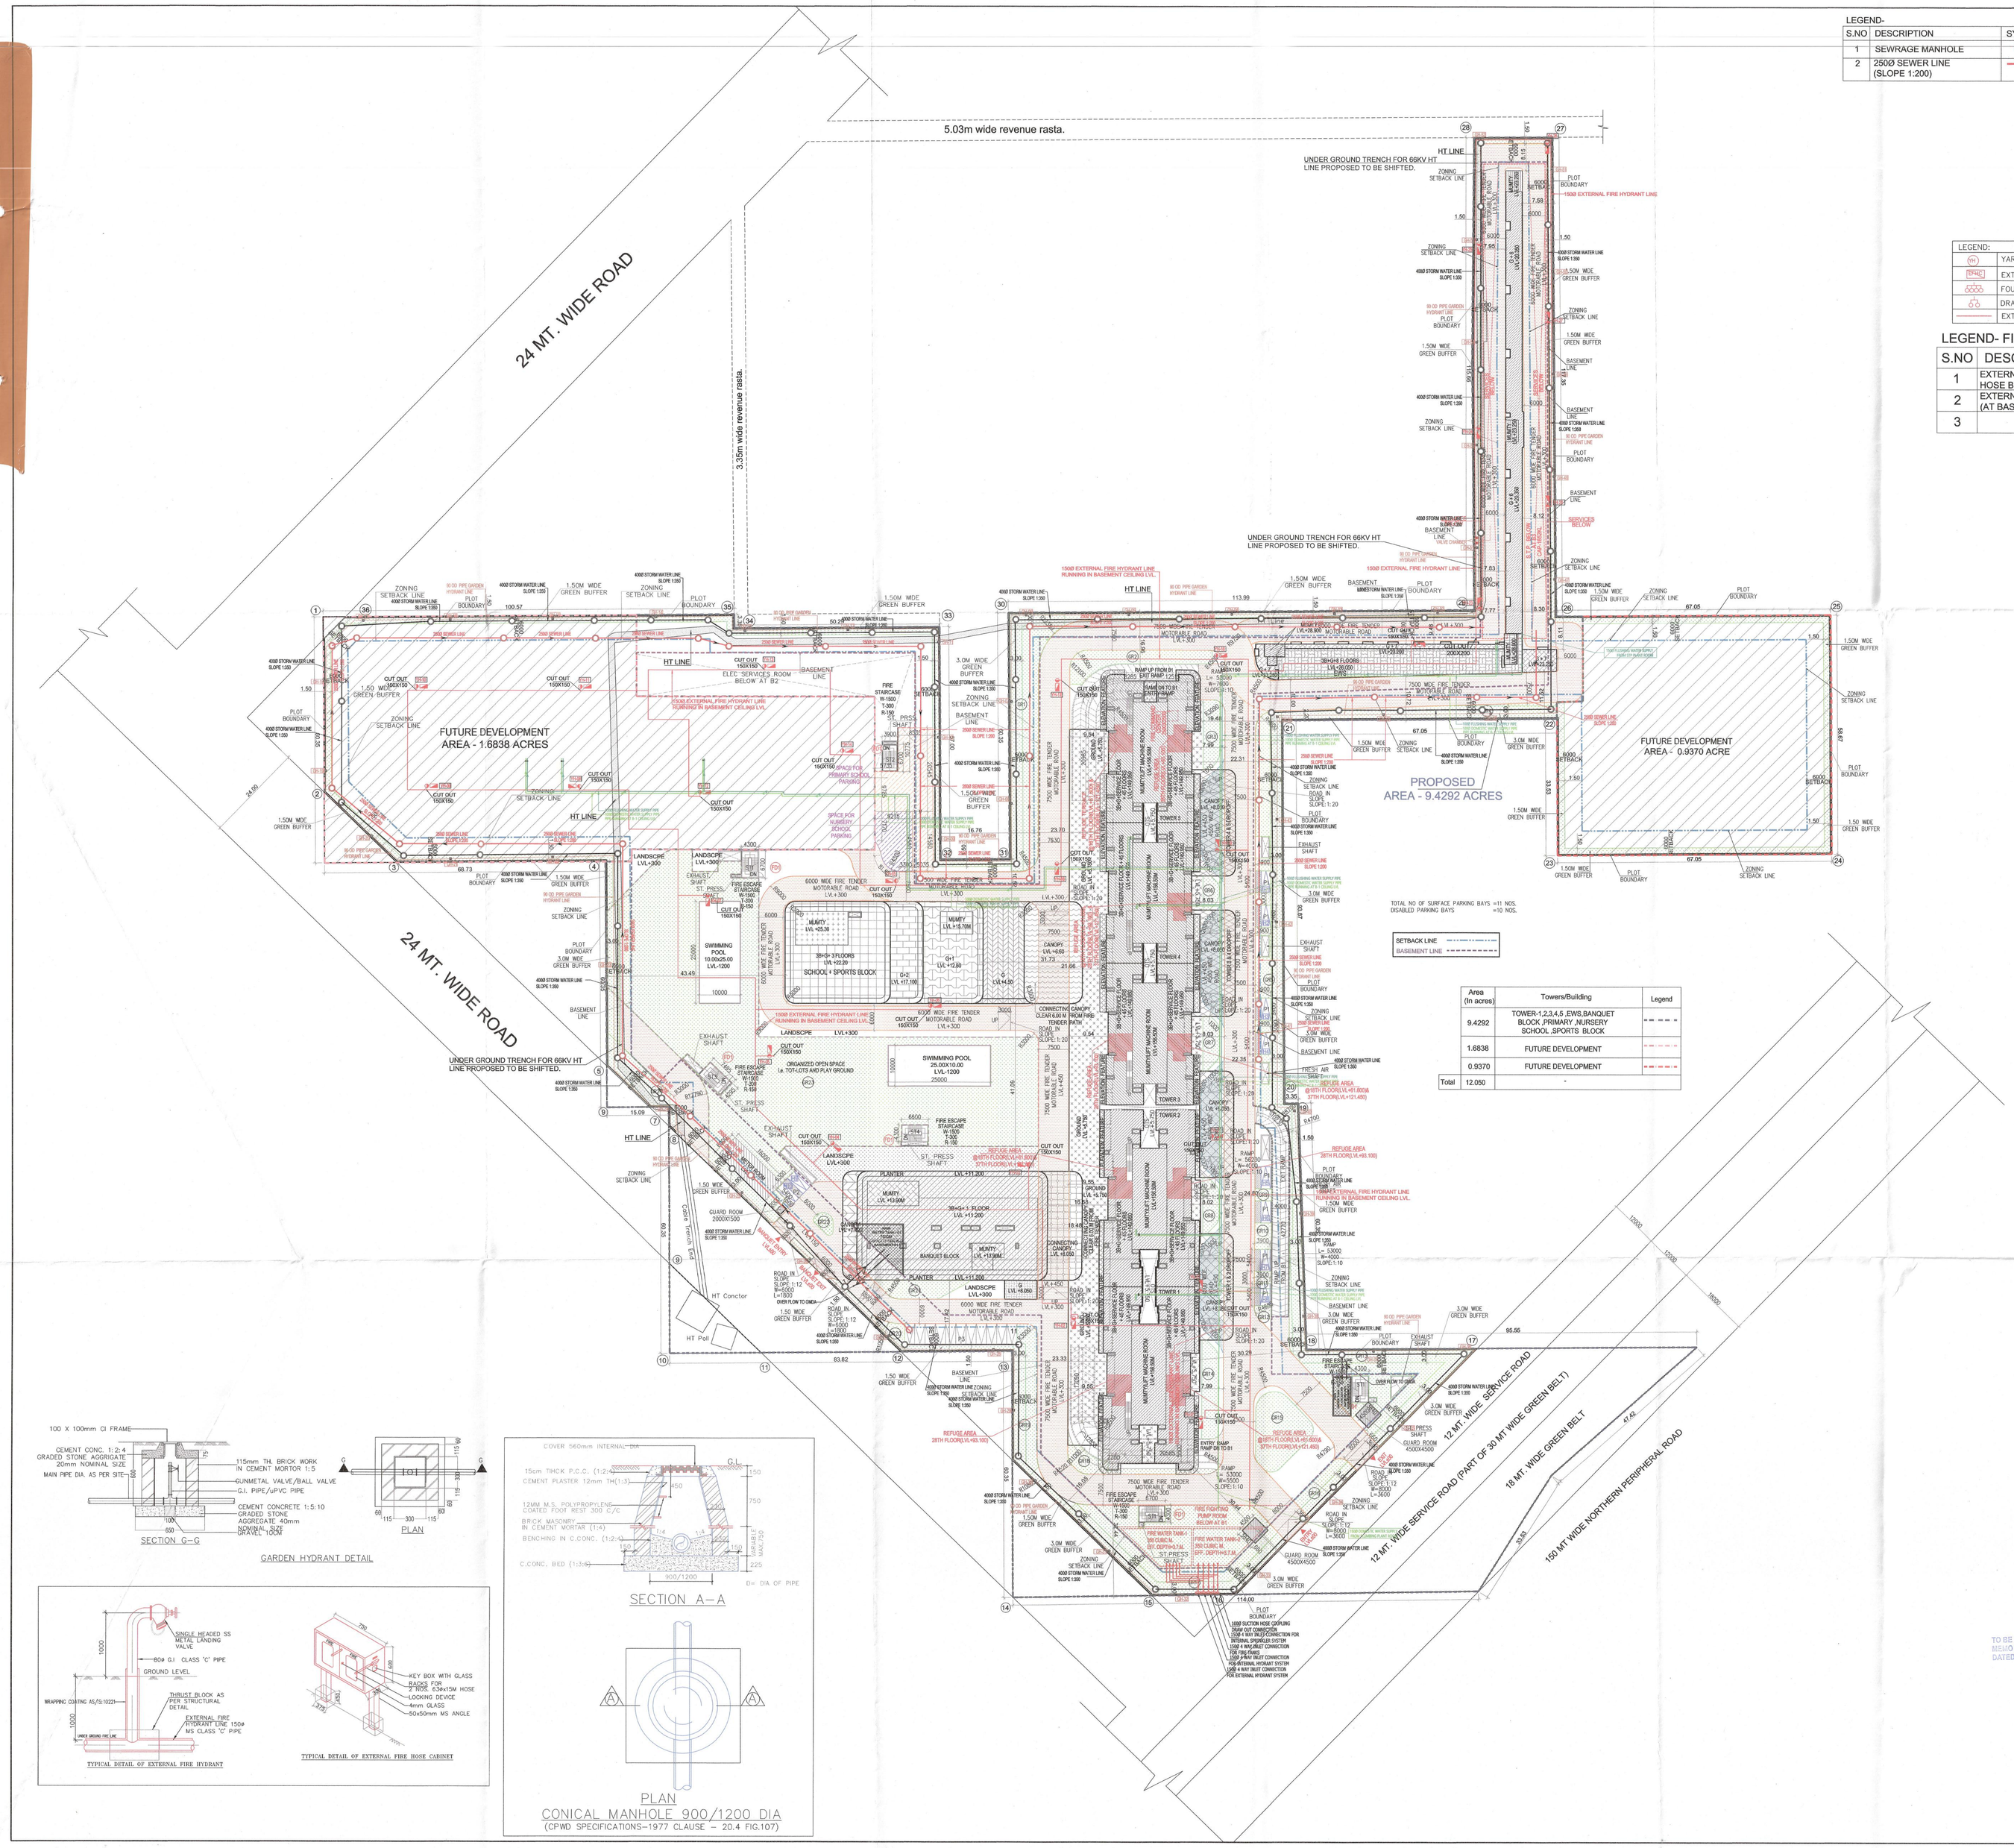

LEGEND-

S.NO	DESCRIPTION	SYMBOL
1	SEWRAGE MANHOLE	
2	250Ø SEWER LINE (SLOPE 1:200)	

LEGEND :

S.No.	SYMBOL	DESCRIPTION
(1)	GH	GH - GARDEN HYDRANT
(2)		GARDEN HYDRANT LINE
(3)		150Ø FLUSHING RISER
(4)		150Ø DOMESTIC RISER
(5)		BUTTERFLY VALVE
(6)	H	VALVE CHAMBER
(7)		TANKER LINE
(7)		TANKER LINE

LEGEND :

S.No.	SYMBOL	DESCRIPTION
(1)	YH	YH - YARD HYDRANT
(2)		EXYTERNAL FIRE PIPE
(3)		TANKER LINE
(4)		MUNICIPAL LINE
(5)		BUTTERFLY VALVE

LEGEND:	FIRE FIGHTING
YH	YARD HYDRANT
EFHB	EXTERNAL FIRE HOSE CABINET
	FOUR WAY FIRE BRIGADE INLET CONNECTION
	DRAW OUT CONNECTION
	EXTERNAL FIRE HYDRANT RING MAIN

LEGEND- FIRE FIGHTING

S.NO	DESCRIPTION	SYMBOL
1	EXTERNAL FIRE HYDRANT & HOSE BOX	
2	EXTERNAL FIRE HYDRANT LINE (AT BASEMENT-01 CEILING)	
3		

Area (in acres)	Towers/Building	Legend
9.4292	TOWER-1,2,3,4,5 ,EWS,BANQUET BLOCK ,PRIMARY ,NURSERY SCHOOL ,SPORTS BLOCK	
1.6838	FUTURE DEVELOPMENT	
0.9370	FUTURE DEVELOPMENT	
Total 12.050	-	

TOTAL NO OF SURFACE PARKING BAYS =11 NOS.
DISABLED PARKING BAYS =10 NOS.

SETBACK LINE
BASEMENT LINE

Note :–

1. BUILDING HAS AUTOMATIC SPRINKLER SYSTEM WHEREVER REQUIRED BY NBC.
2. BUILDING WILL BE DESIGNED (STRUCTURES) AS PER RELEVENT IS CODES FOR EARTH QUAKE RESISTANCE.
3. ALL TOILET & KITCHEN HAVE PERMANENT VENTILATION /EXHAUST
4. ALL BUILDINGS ARE NATURALLY VENTILATED AND WHERE EVER REQUIRED MECHANICAL VENTILATION IS PROPOSED WITH 100% POWER BACKUP.

Project

Proposed building plan of Group Housing Colony an area measuring 12.05 acres (Licence no.123 of 2014 dated 22.08.2014)Under TOD policy dated 09.02.2016 in Sector-102, Gurugram Manesar urban complex being developed by "Countrywide Promoters Private Limited (Amalgamated with M/S BPTP Limited Vide NCLT Chandigarh Order Dated 20th September 2024.)"

Design Architect

DPA CONSULTANTS PVT LTD
3rd FLOOR, L&T BUILDING, #38, CUBBON ROAD,TASKER TOWN, SHIVAJI NAGAR
BENGALURU - 560001
TEL: 23535099 FAX: 23435312

Client

"Countrywide Promoters Private Limited (Amalgamated with M/S BPTP Limited Vide NCLT Chandigarh Order Dated 20th September 2024.)"

OT-14,3rd floor, Next Door, Parkland,Sector-76, Faridabad-121004

Associate Architect

RSMS ARCHITECTS
RSMS ARCHITECTS PVT. LTD.
69,Nora Niwas Bhawani Kunj
(Behind D2), Vasant Kunj,
New Delhi-110070.
Tel.: 011-26898616,26898617
www.rsms-arch.com

S.T.P.(HQ) Member Secretary B.P.A.C. | S.T.P.(G) Member B.P.A.C. | C.T.P.(HP) Chairman B.P.A.C.

DTP(HQ) ATP(HQ) AD PA ATP

Checked and found ok for Public Health (Internal) Service only subject to comments in forwarding letter No. 830-34 Dt. 08/01/25

Superintending Engineer (HQ) for Chief Engineer-I HSVP, Panchkula

Rajesh Dutt SD(HQ)

SANCTIONED TO BE READ WITH THIS OFFICE MEMO NO.: 922 DATED: 08-01-25

ARCHITECT'S SEAL DEAN(T) & SIGNATURE | MEMBER BPAC | OWNER'S SEAL & SIGNATURE

OCTOBER–2024 | Scale : 1:500

Drawing Title: – SITE PLAN (ALL SERVICES)

Drawing No: – ST-02

1-27112024