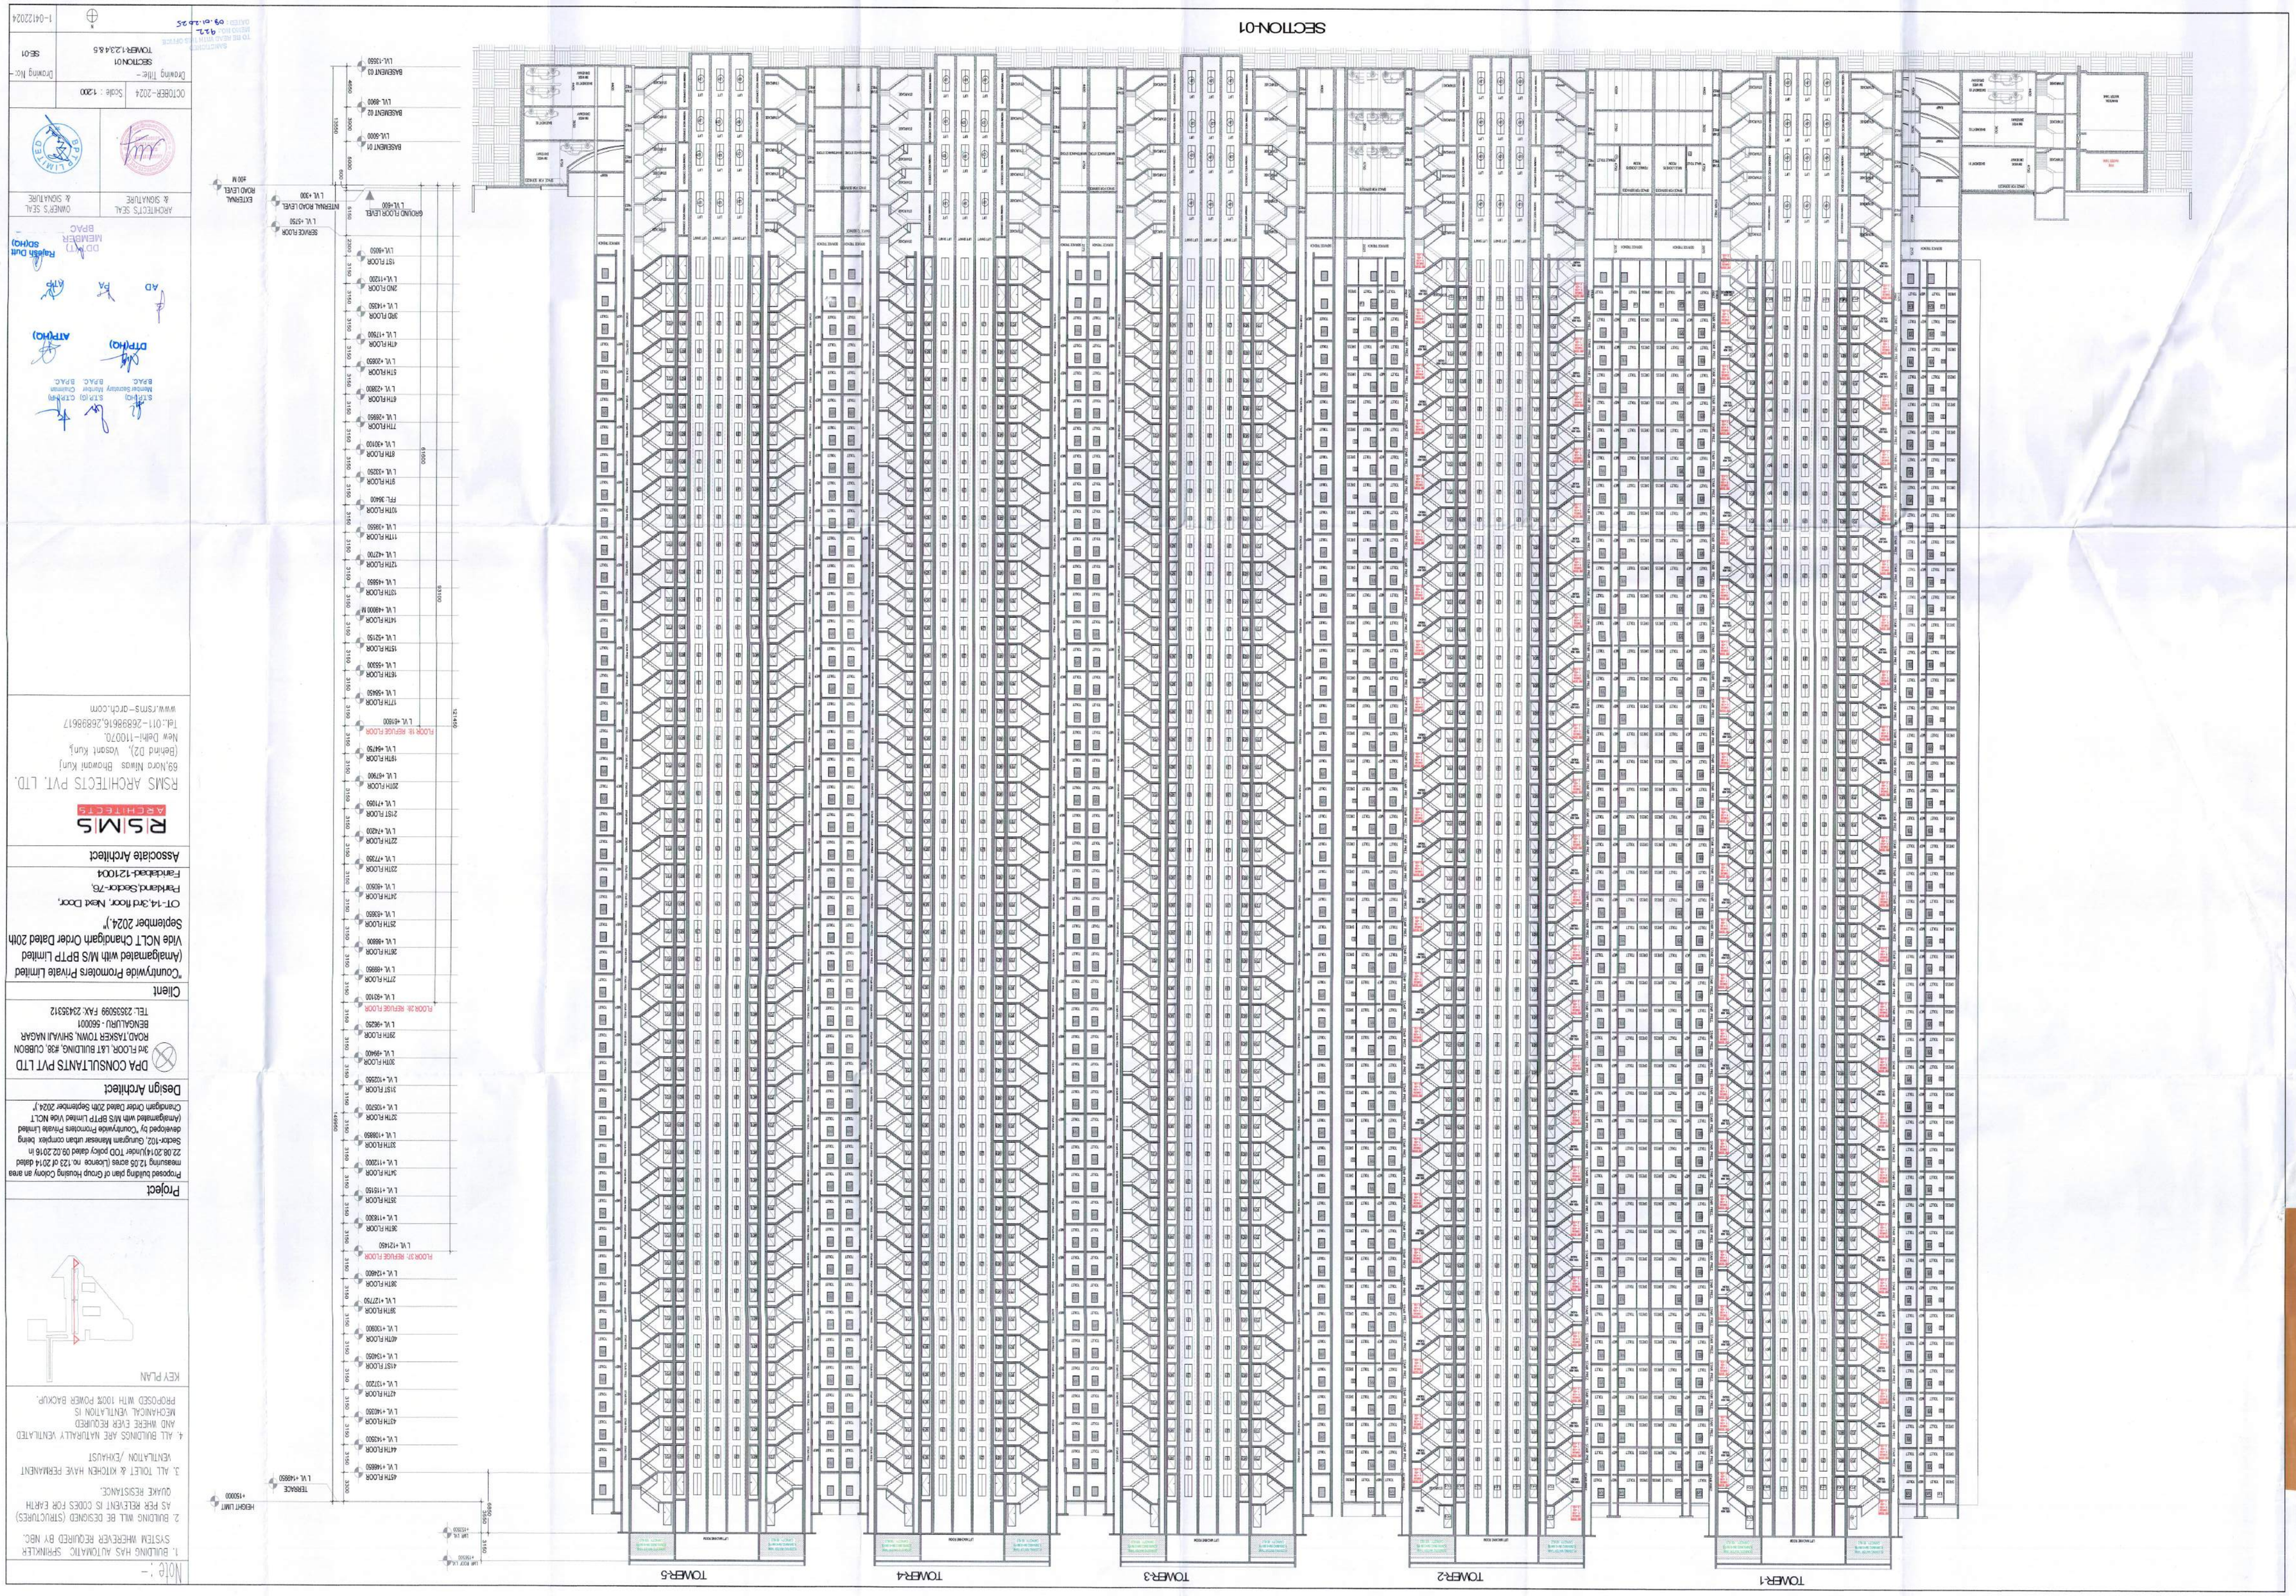
SECTION-01
TOWER-1
TOWER-2
TOWER-3
TOWER-4
TOWER-5
Note :-
1. BUILDING HAS AUTOMATIC SPRINKLER SYSTEM WHEREVER REQUIRED BY NBC.
2. BUILDING WILL BE DESIGNED (STRUCTURES) AS PER REQUIREMENT IS CODES FOR EARTH QUAKE RESISTANCE.
3. ALL TOILET & KITCHEN HAVE PERMANENT VENTILATION /EXHAUST
4. ALL BUILDINGS ARE NATURALLY VENTILATED AND WHERE EVER REQUIRED MECHANICAL VENTILATION IS PROPOSED WITH 100% POWER BACKUP.
KEY PLAN
Project
Proposed building plan of Group housing Colony on area measuring 12.05 acres (Licence no.123 of 2014 dated 22.08.2014)under TOD policy dated 09.02.2016 in Sector-102, Gurugram Manesar urban complex being developed by "Countrywide Promoters Private Limited (Amalgamated with M/S BPTP Limited Vide NCLT Chandigarh Order Dated 20th September 2024.)"
Design Architect
DPA CONSULTANTS PVT LTD
3rd FLOOR,1ST BUILDING,#36, CUBBON ROAD,TASKER TOWN, SHIVAJI NAGAR BENGALURU - 560001
TEL: 25535099 FAX: 23423312
Client
"Countrywide Promoters Private Limited (Amalgamated with M/S BPTP Limited Vide NCLT Chandigarh Order Dated 20th September 2024.)"
Cnt-14,3rd Floor, Next Door, Parkland,Sector-76, Faridabad-121004
Associate Architect
RSMS ARCHITECTS PVT. LTD.
69,Nehru Mansion Bhagwan Kunj (Behind D2), Vasant Kunj New Delhi-110070, Tel.:011-26898616,26898617
www.rsms-arch.com
ARCHITECTS SEAL & SIGNATURE
OWNER'S SEAL & SIGNATURE
DRAWN BY
Rajesh Dutt
MEMBER
BPAC
ATP(HO)
DTP(HO)
STP(HO)
Associate Architect
RSMS ARCHITECTS
Drawing Title :-
SECTION 01
TOWER-1,2,3,4 & 5
Drawing No:- SE-01
OCTOBER-2024
Scale : 1:200
1-041222024