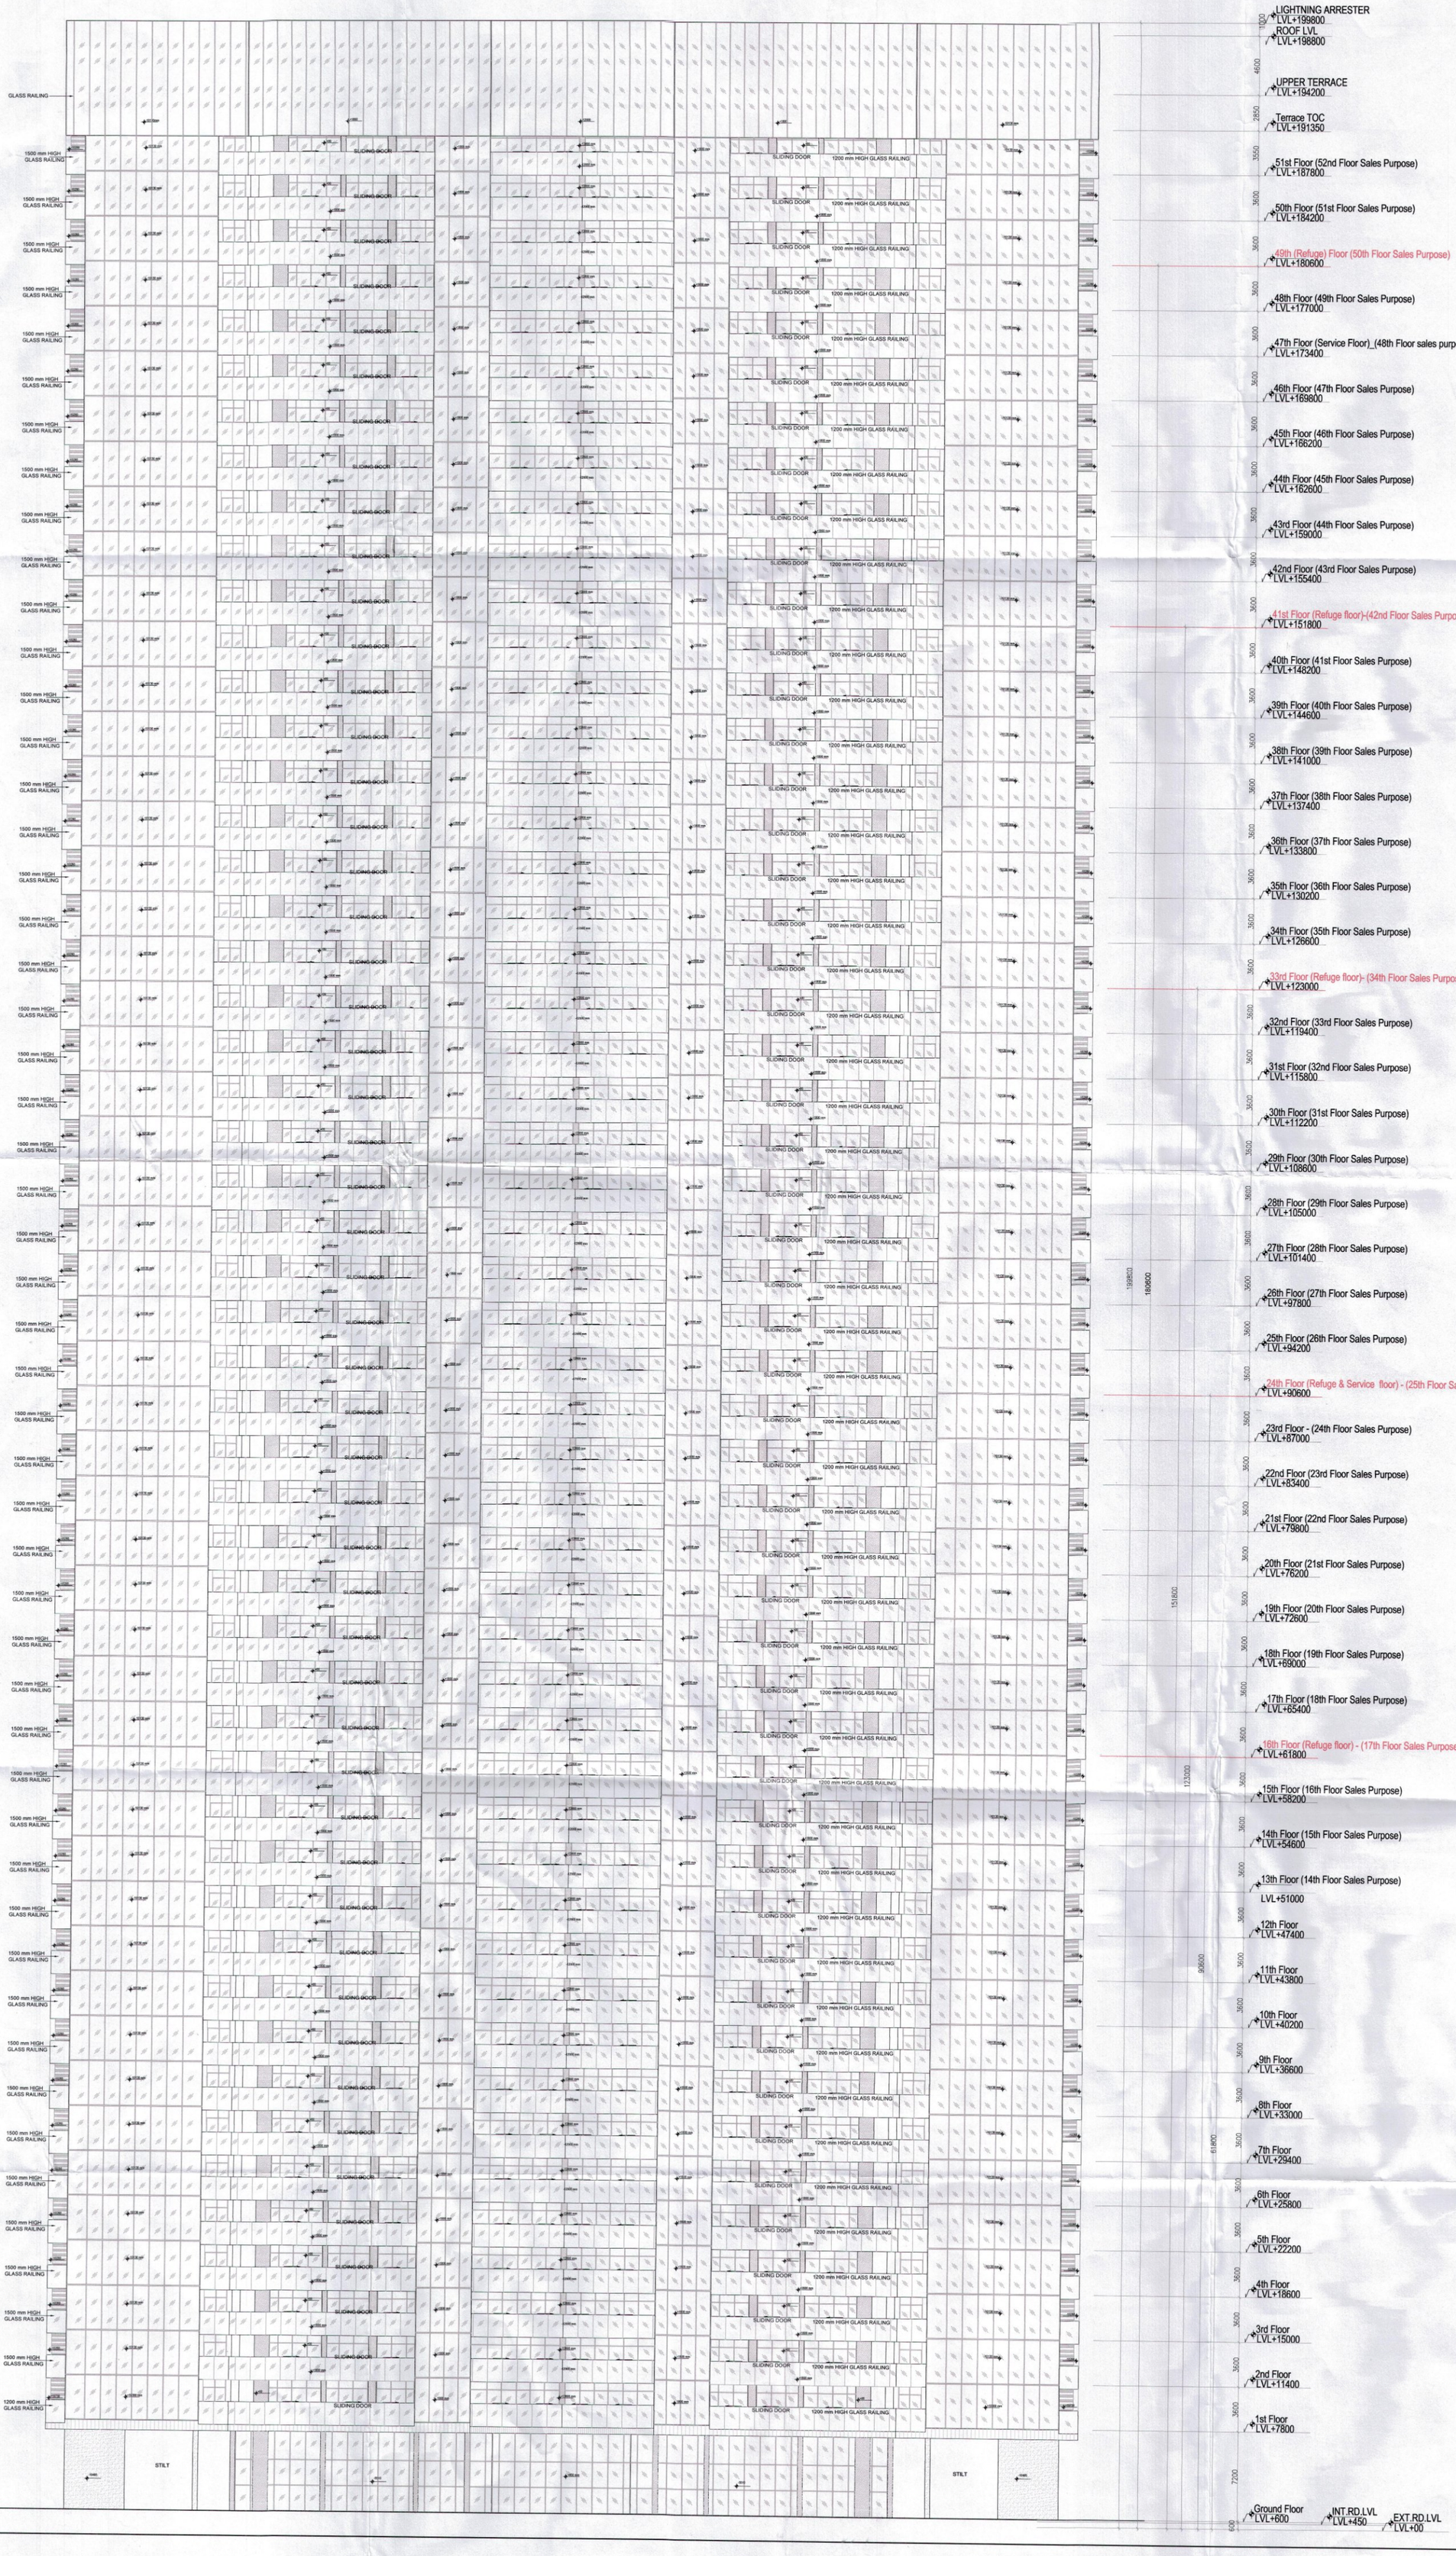

Note :-

1. All fixture provided in toilets are as per N.B.C.
2. Basement will be mechanically ventilated.
3. All spaces (parking basement, services basement etc.) Will be artificially lit.
4. Standby generating capacity will be provided for the electrical requirement of the total scheme. This therefore includes standby generation for all common services, fire services, lifts etc. And also the entire electrical load for the ventilation.
5. Fire safety measures as per NBC includes smoke detector, heat detector, sprinkler spacing in compliance with code.
6. All external walls are 100mm and all internal walls are 100mm thick. (Valid for all drawings)

KEY PLAN

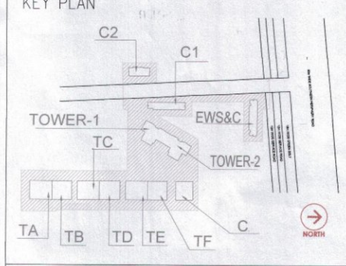

PROJECT

Proposed Building Plans For Phase-5 & 5A to develop a Mix-Land Use colony (98% Residential component & 2% Commercial component) under TOD policy over an area measuring 11.66875 acres (license no.90 of 2024 dated:18.07.2024) in the Revenue estate of village Fazilpur Jharsa & Bhadshahpur, Sector-69 ,Gurugram being developed by Riverday Infrastructure Pvt. Ltd.

DESIGN ARCHITECT

morphogenesis.
41, Inustrial Estate, Okhla Phase – III
New Delhi – 110020

Tel: 91 11 41828070
Email: studio@morphogenesis.org

ASSOCIATE ARCHITECT

RSMS ARCHITECTS

RSMS ARCHITECTS PVT. LTD.
69,Nora Niwas Bhawani Kunj
(Behind D2), Vasant Kunj,
New Delhi-110070.
Tel.: 011-26898616,26898617
www.rsms-arch.com

DEVELOPER
RIVERDAY INFRASTRUCTURE PRIVATE LIMITED

S.T.P.(HQ) Member Secretary B.P.A.C. — S.T.P.(HQ) Member B.P.A.C. — C.T.P.(HR) Chairman B.P.A.C.

DTP(HQ) — ATP(HQ) — (Dinesh Kumar) PA(HQ)

SANCTIONED
THE READ WITH THIS OFFICE
MEMO NO: 3542
DATED: 27/01/2025

PA — DDT (T) MEMBER BPAC

ARCHITECT'S SEAL & SIGNATURE	OWNER'S SEAL & SIGNATURE
	For M/s Riverday Infrastructure Private Limited (Authorized Signatory)

DECEMBER-2024 | Scale : 1:200

Drawing Title:- ELEVATION-2

Drawing No:- EL-02

1-09012025