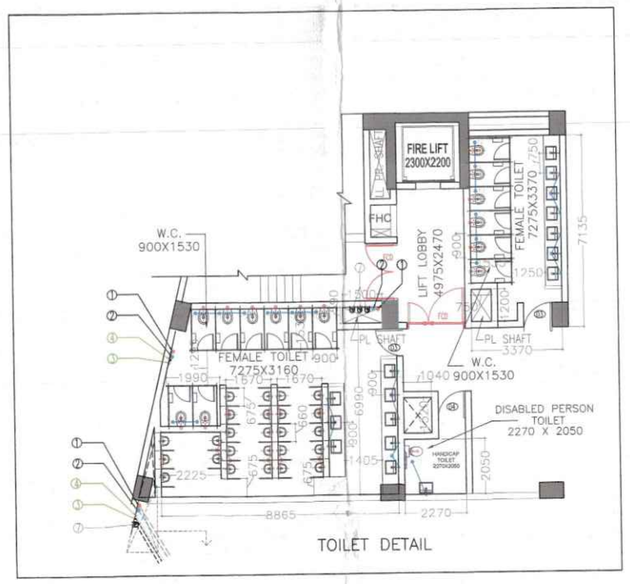

TOILET DETAIL

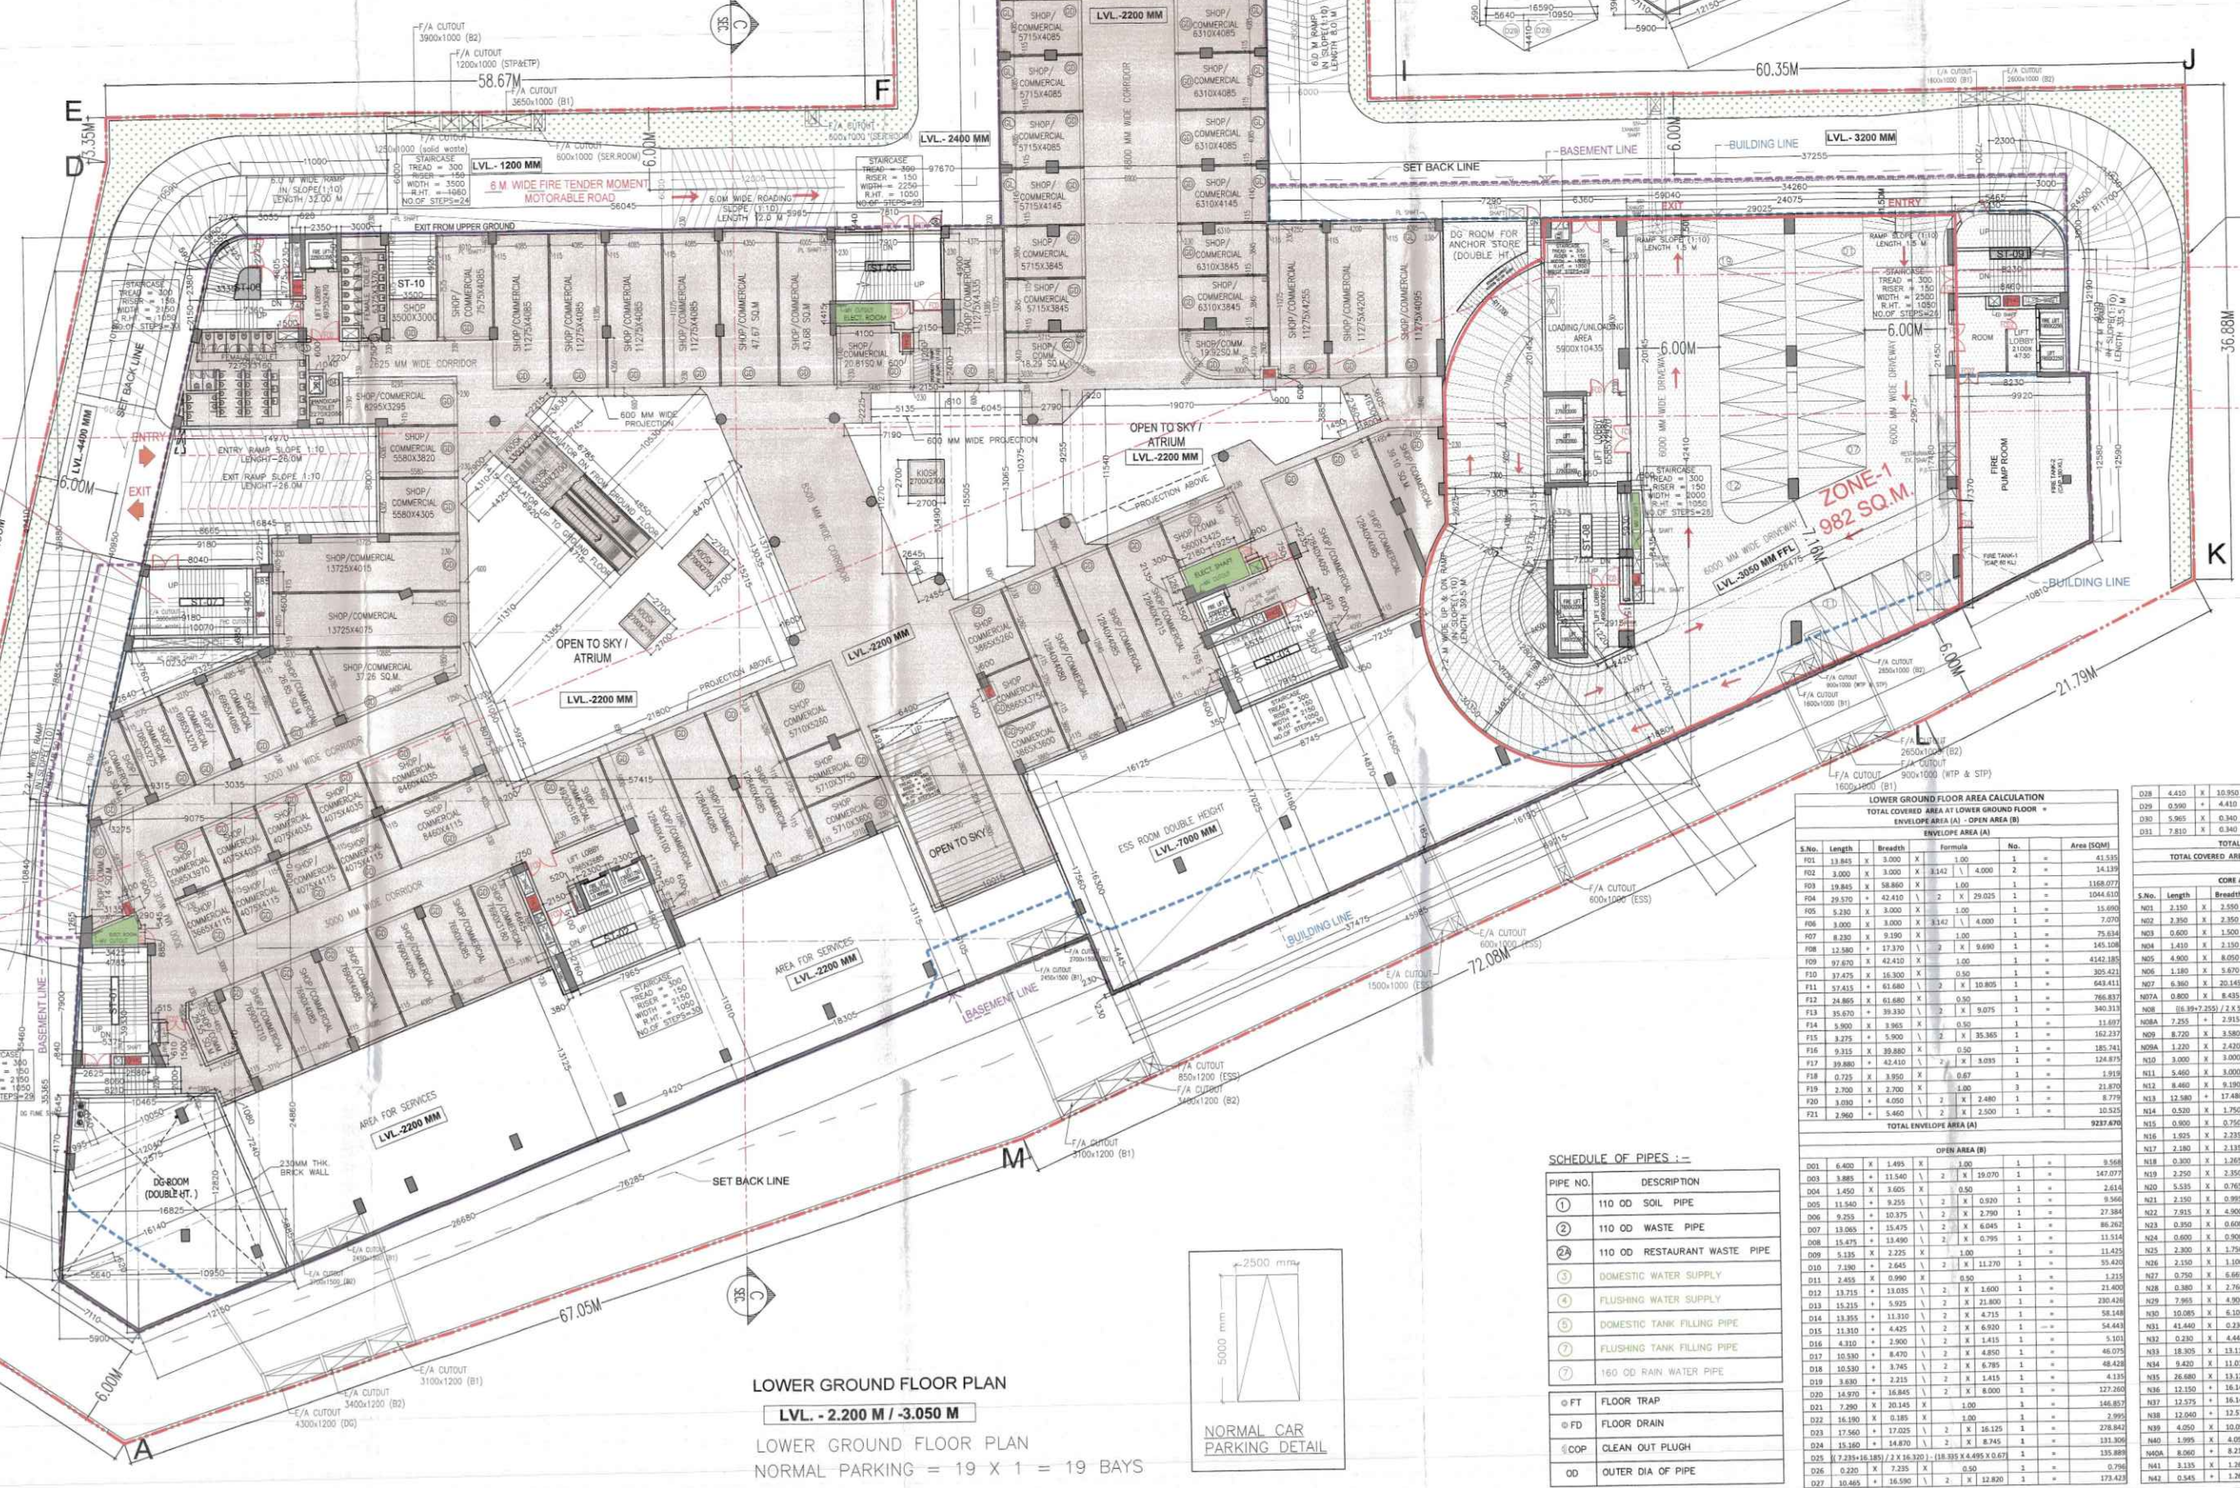
35.20M
60.35M
58.67M
60.35M
36.68M
67.05M
26.82M
25.14M
72.08M
21.79M
SET BACK LINE
BASEMENT LINE
BUILDING LINE
PLOT LINE
LVL.- 1200 MM
LVL.- 2400 MM
LVL.- 2200 MM
LVL.- 3200 MM
LVL.- 7000 MM
LVL.- 3050 MM FT.
ZONE-1 982 SQ.M.
OPEN TO SKY / ATRIUM
OPEN TO SKY
CINEMA DEDICATED STAIRCASE
6.M WIDE FIRE TENDER MOMENT MOTORABLE ROAD
AREA FOR SERVICES
SHOP/COMMERCIAL
EXIT FROM UPPER GROUND
ENTRY
EXIT
DG ROOM FOR ANCHOR STORE (DOUBLE HT.)
FIRE PUMP ROOM
ESS ROOM DOUBLE HEIGHT
SHOP/COMMERCIAL 37.26 SQ.M.
