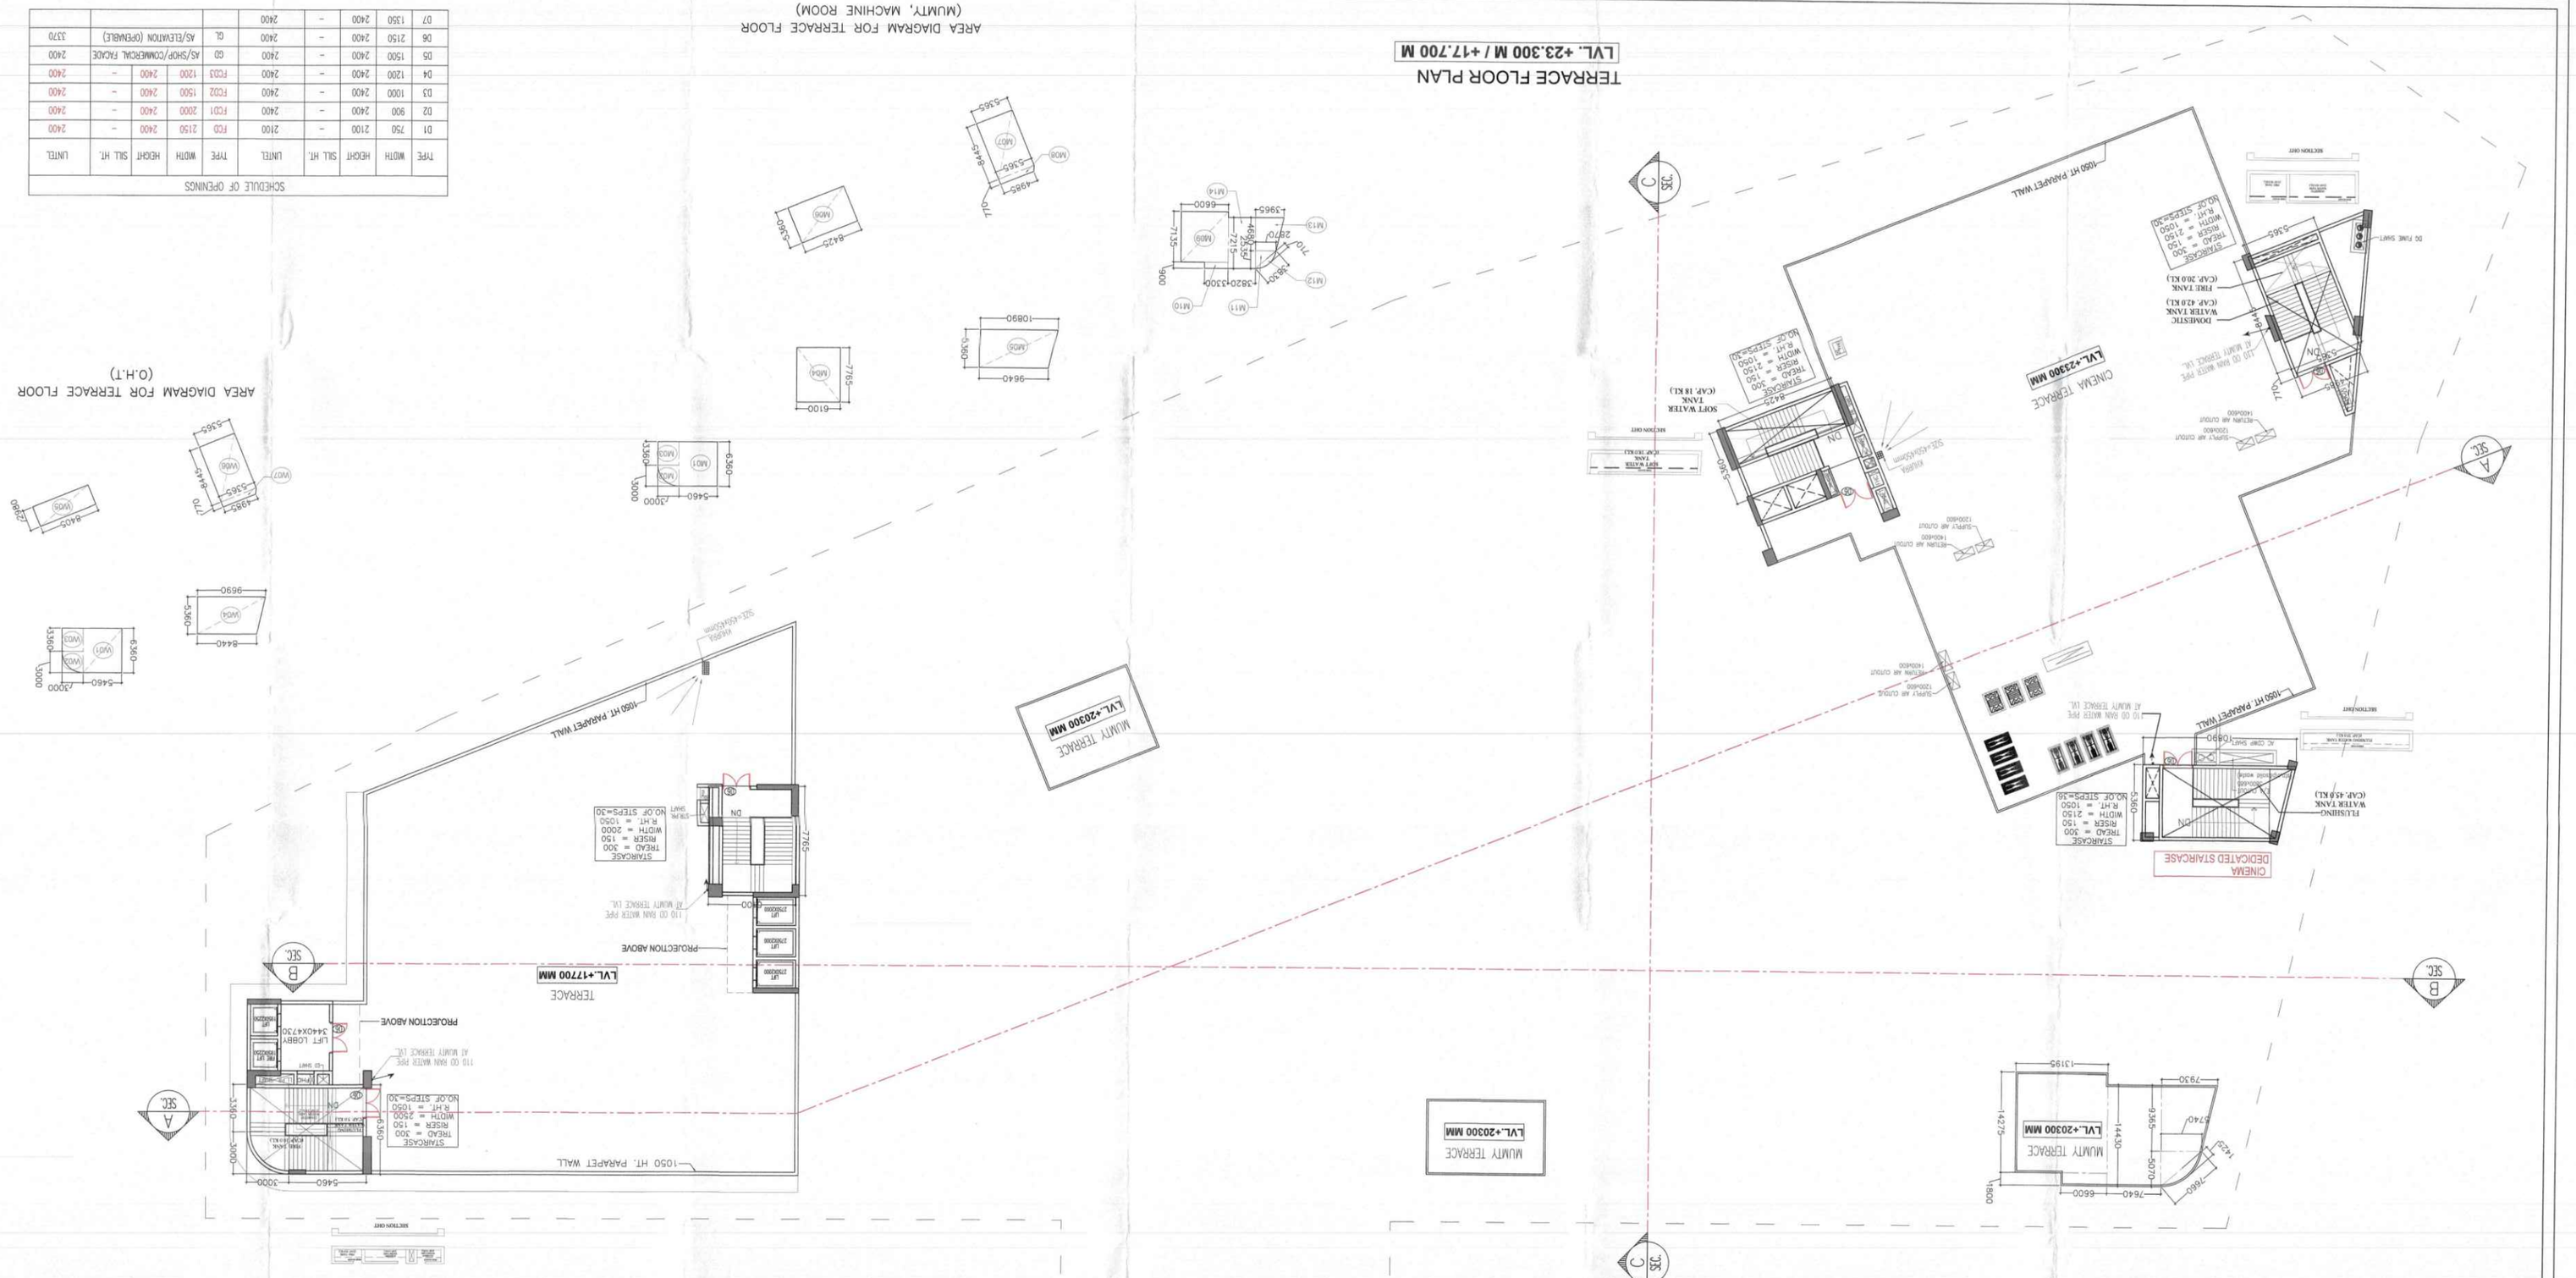
TERRACE FLOOR PLAN
LVL. +23.300 M / +17.700 M
AREA DIAGRAM FOR TERRACE FLOOR
(MUMTY, MACHINE ROOM)
AREA DIAGRAM FOR TERRACE FLOOR
(O.H.T)
CINEMA TERRACE
LVL.+23300 MM
CINEMA DEDICATED STAIRCASE
FLUSHING-
WATER TANK
(CAP. 45.0 KL)
STAIRCASE
TREAD = 300
RISER = 150
WIDTH = 2150
R.HT = 1050
NO.OF STEPS=34
1050 HT PARAPET WALL
DO FIRE SWITCH
DOMESTIC
WATER TANK
(CAP. 420 KL)
FIRE TANK
(CAP. 200 KL)
STAIRCASE
TREAD = 300
RISER = 150
WIDTH = 2150
R.HT = 1050
NO.OF STEPS=34
SOFT WATER
TANK
(CAP. 18 KL)
STAIRCASE
TREAD = 300
RISER = 150
WIDTH = 2150
R.HT = 1050
NO.OF STEPS=34
MUMTY TERRACE
LVL.+20300 MM
MUMTY TERRACE
LVL.+20300 MM
MUMTY TERRACE
LVL.+20300 MM
MUMTY TERRACE
LVL.+20300 MM
TERRACE
LVL.+17700 MM
PROJECTION ABOVE
PROJECTION ABOVE
LIFT LOBBY
3440X4730
STAIRCASE
TREAD = 300
RISER = 150
WIDTH = 2000
R.HT = 1050
NO.OF STEPS=30
STAIRCASE
WIDTH = 1500
MISER = 150
R.HT = 1050
NO.OF STEPS=30
1050 HT. PARAPET WALL
1050 HT PARAPET WALL
SECTION-DIRECTION
SECTION-DIRECTION
SECTION-DIRECTION