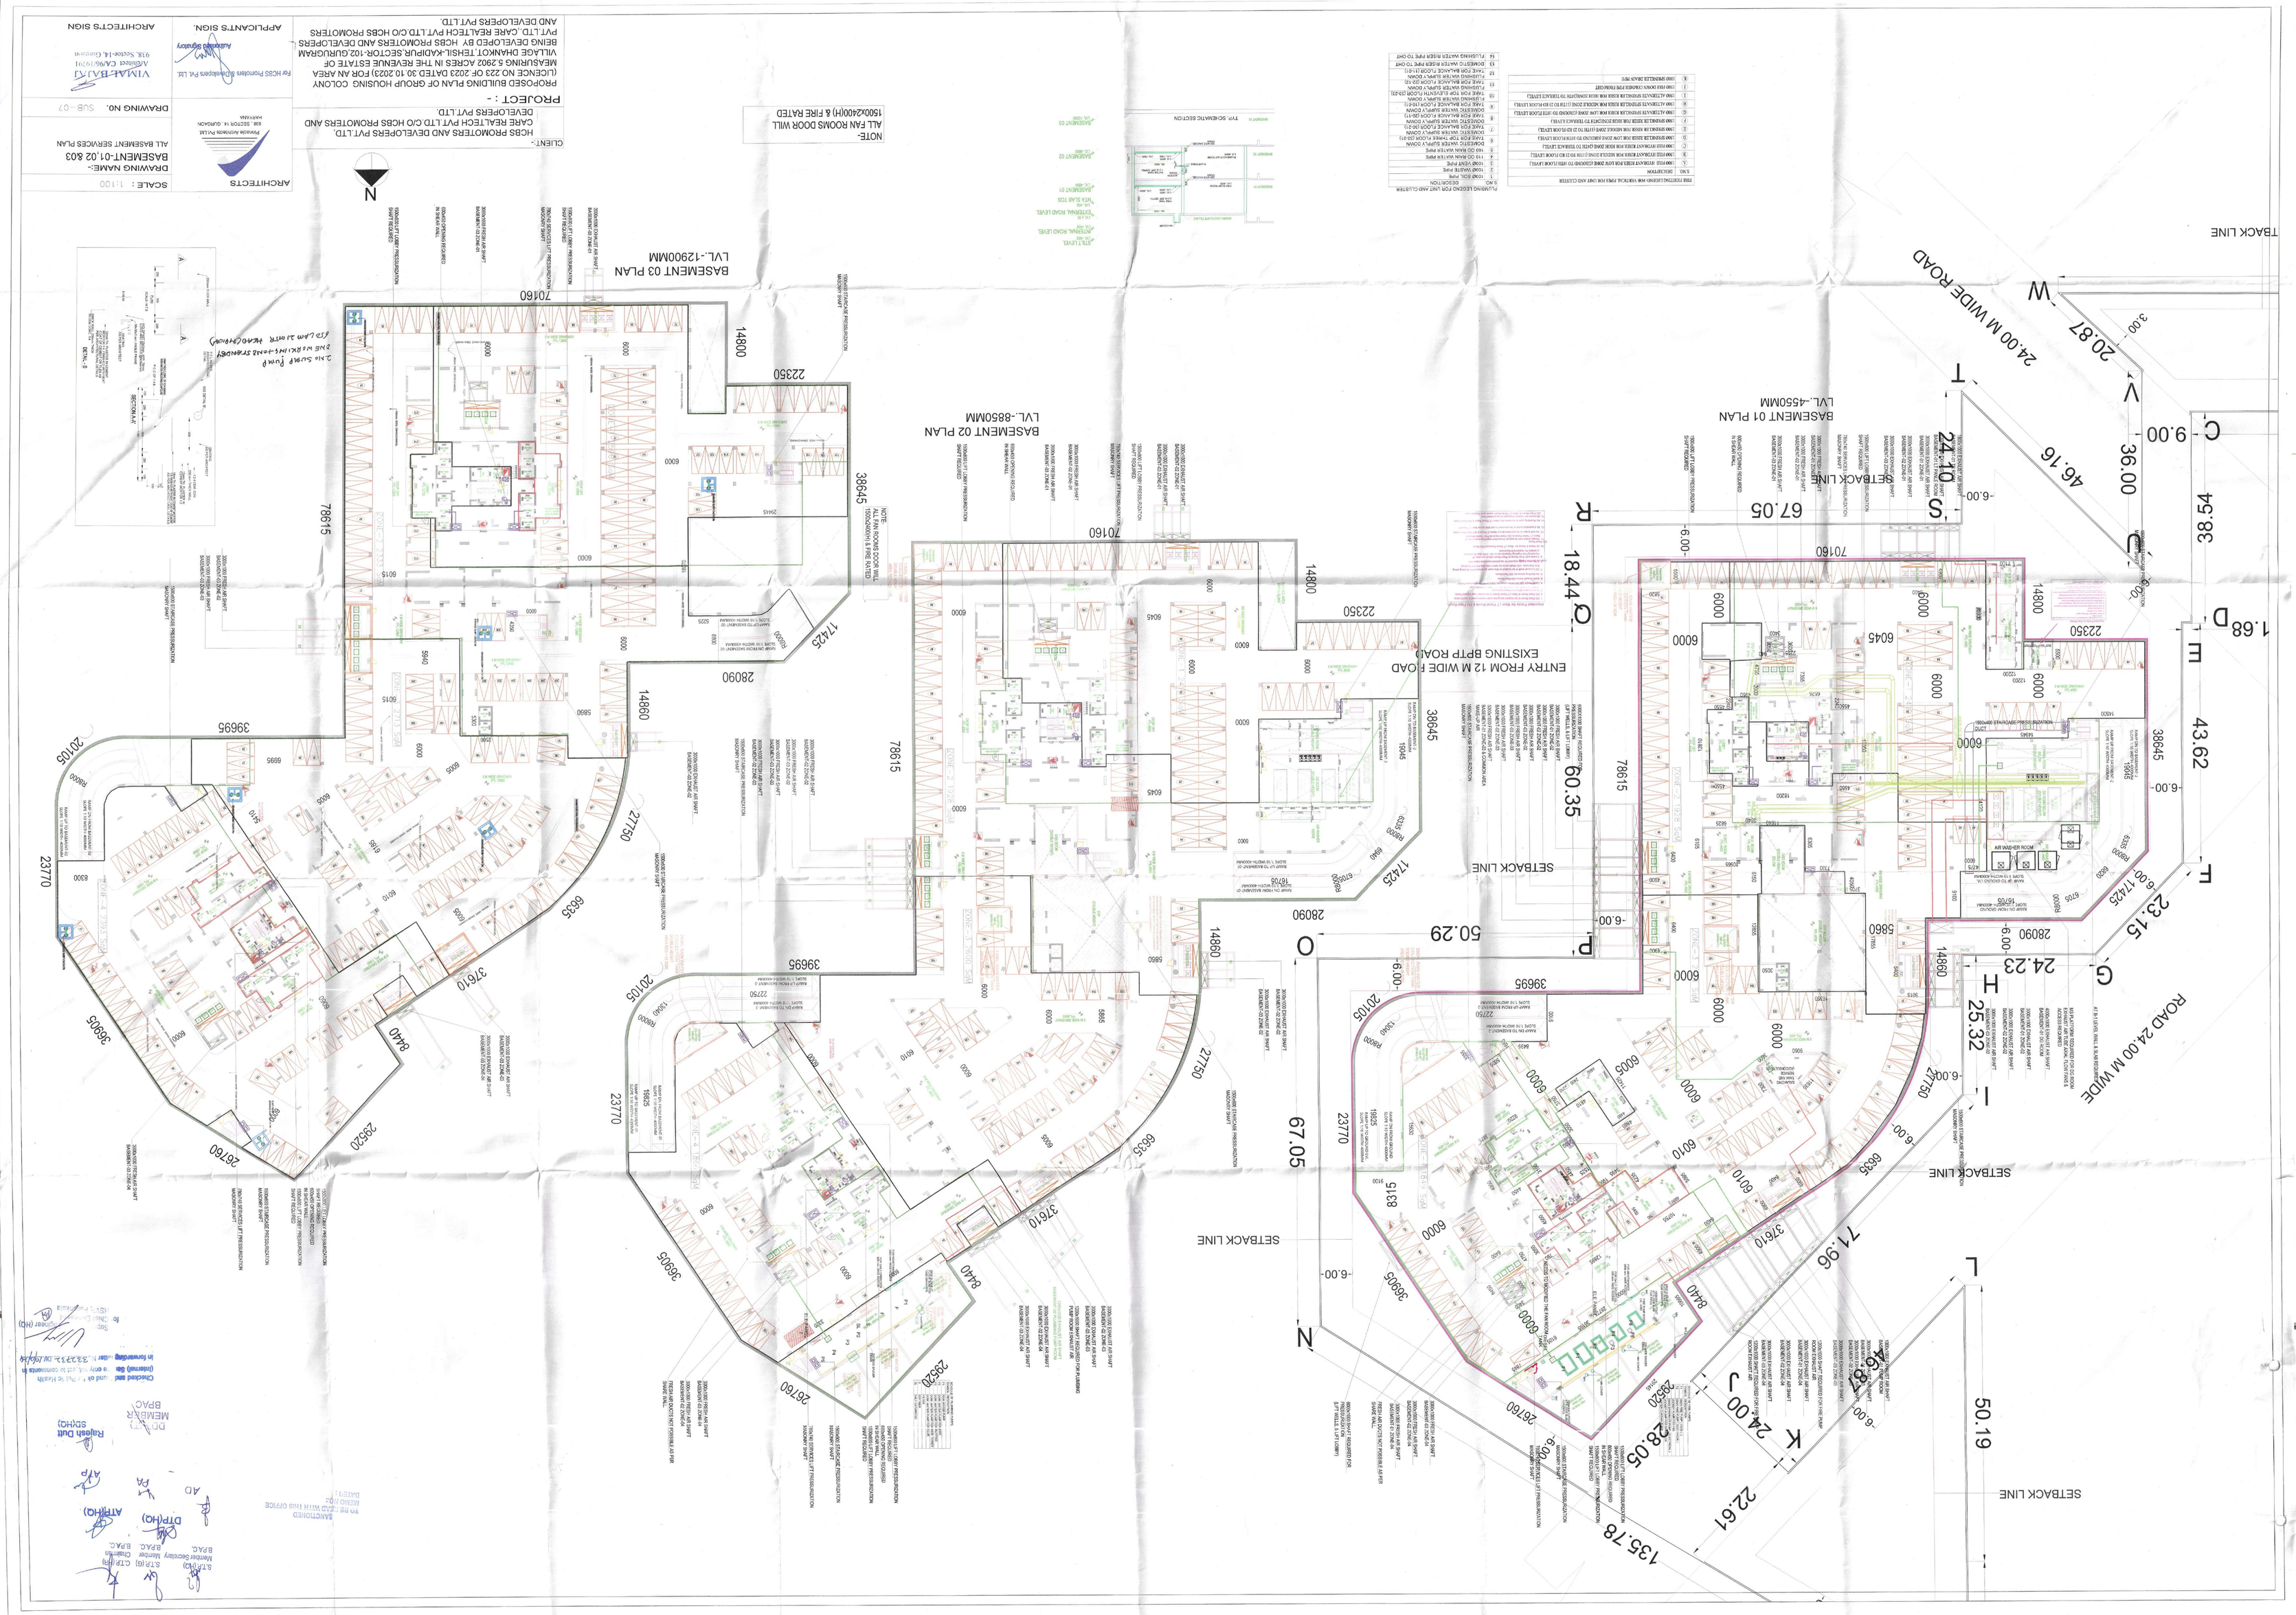
BASEMENT 03 PLAN
LVL.-12900MM
BASEMENT 02 PLAN
LVL.-8850MM
BASEMENT 01 PLAN
LVL.-4550MM
ENTRY FROM 12 M WIDE ROAD
EXISTING BPTP ROAD
SETBACK LINE
ROAD 24.00 M WIDE
24.00 M WIDE ROAD
TBACK LINE
N
S
R
Q
P
O
L
K
J
I
H
G
F
E
D
C
V
T
W
NOTE:-
ALL FAN ROOMS DOOR WILL
150X2400(H) & FIRE RATED
TYP. SECTION
ARCHITECTS
SCALE : 1:100
DRAWING NAME:-
BASEMENT-01,02 &03
ALL BASEMENT SERVICES PLAN
DRAWING NO. SUB-07
PROJECT :-
PROPOSED BUILDING PLAN OF GROUP HOUSING COLONY
LICENCE NO.229 OF 2023 DATED 30.10.2023 FOR AN AREA
MEASURING 5.2902 ACRES IN THE REVENUE ESTATE OF
VILLAGE DHANKOT,TEHSIL-KADIPUR,SECTOR-102,GURUGRAM
BEING DEVELOPED BY HOBS PROMOTERS AND DEVELOPERS
PVT.LTD.,CARE REALTECH PVT.LTD.C/O HOBS PROMOTERS
AND DEVELOPERS PVT.LTD.
CLIENT:-
HOBS PROMOTERS AND DEVELOPERS PVT.LTD.
CARE REALTECH PVT.LTD.C/O HOBS PROMOTERS AND
DEVELOPERS PVT.LTD.
APPLICANT'S SIGN.
ARCHITECT'S SIGN