R.H. Services

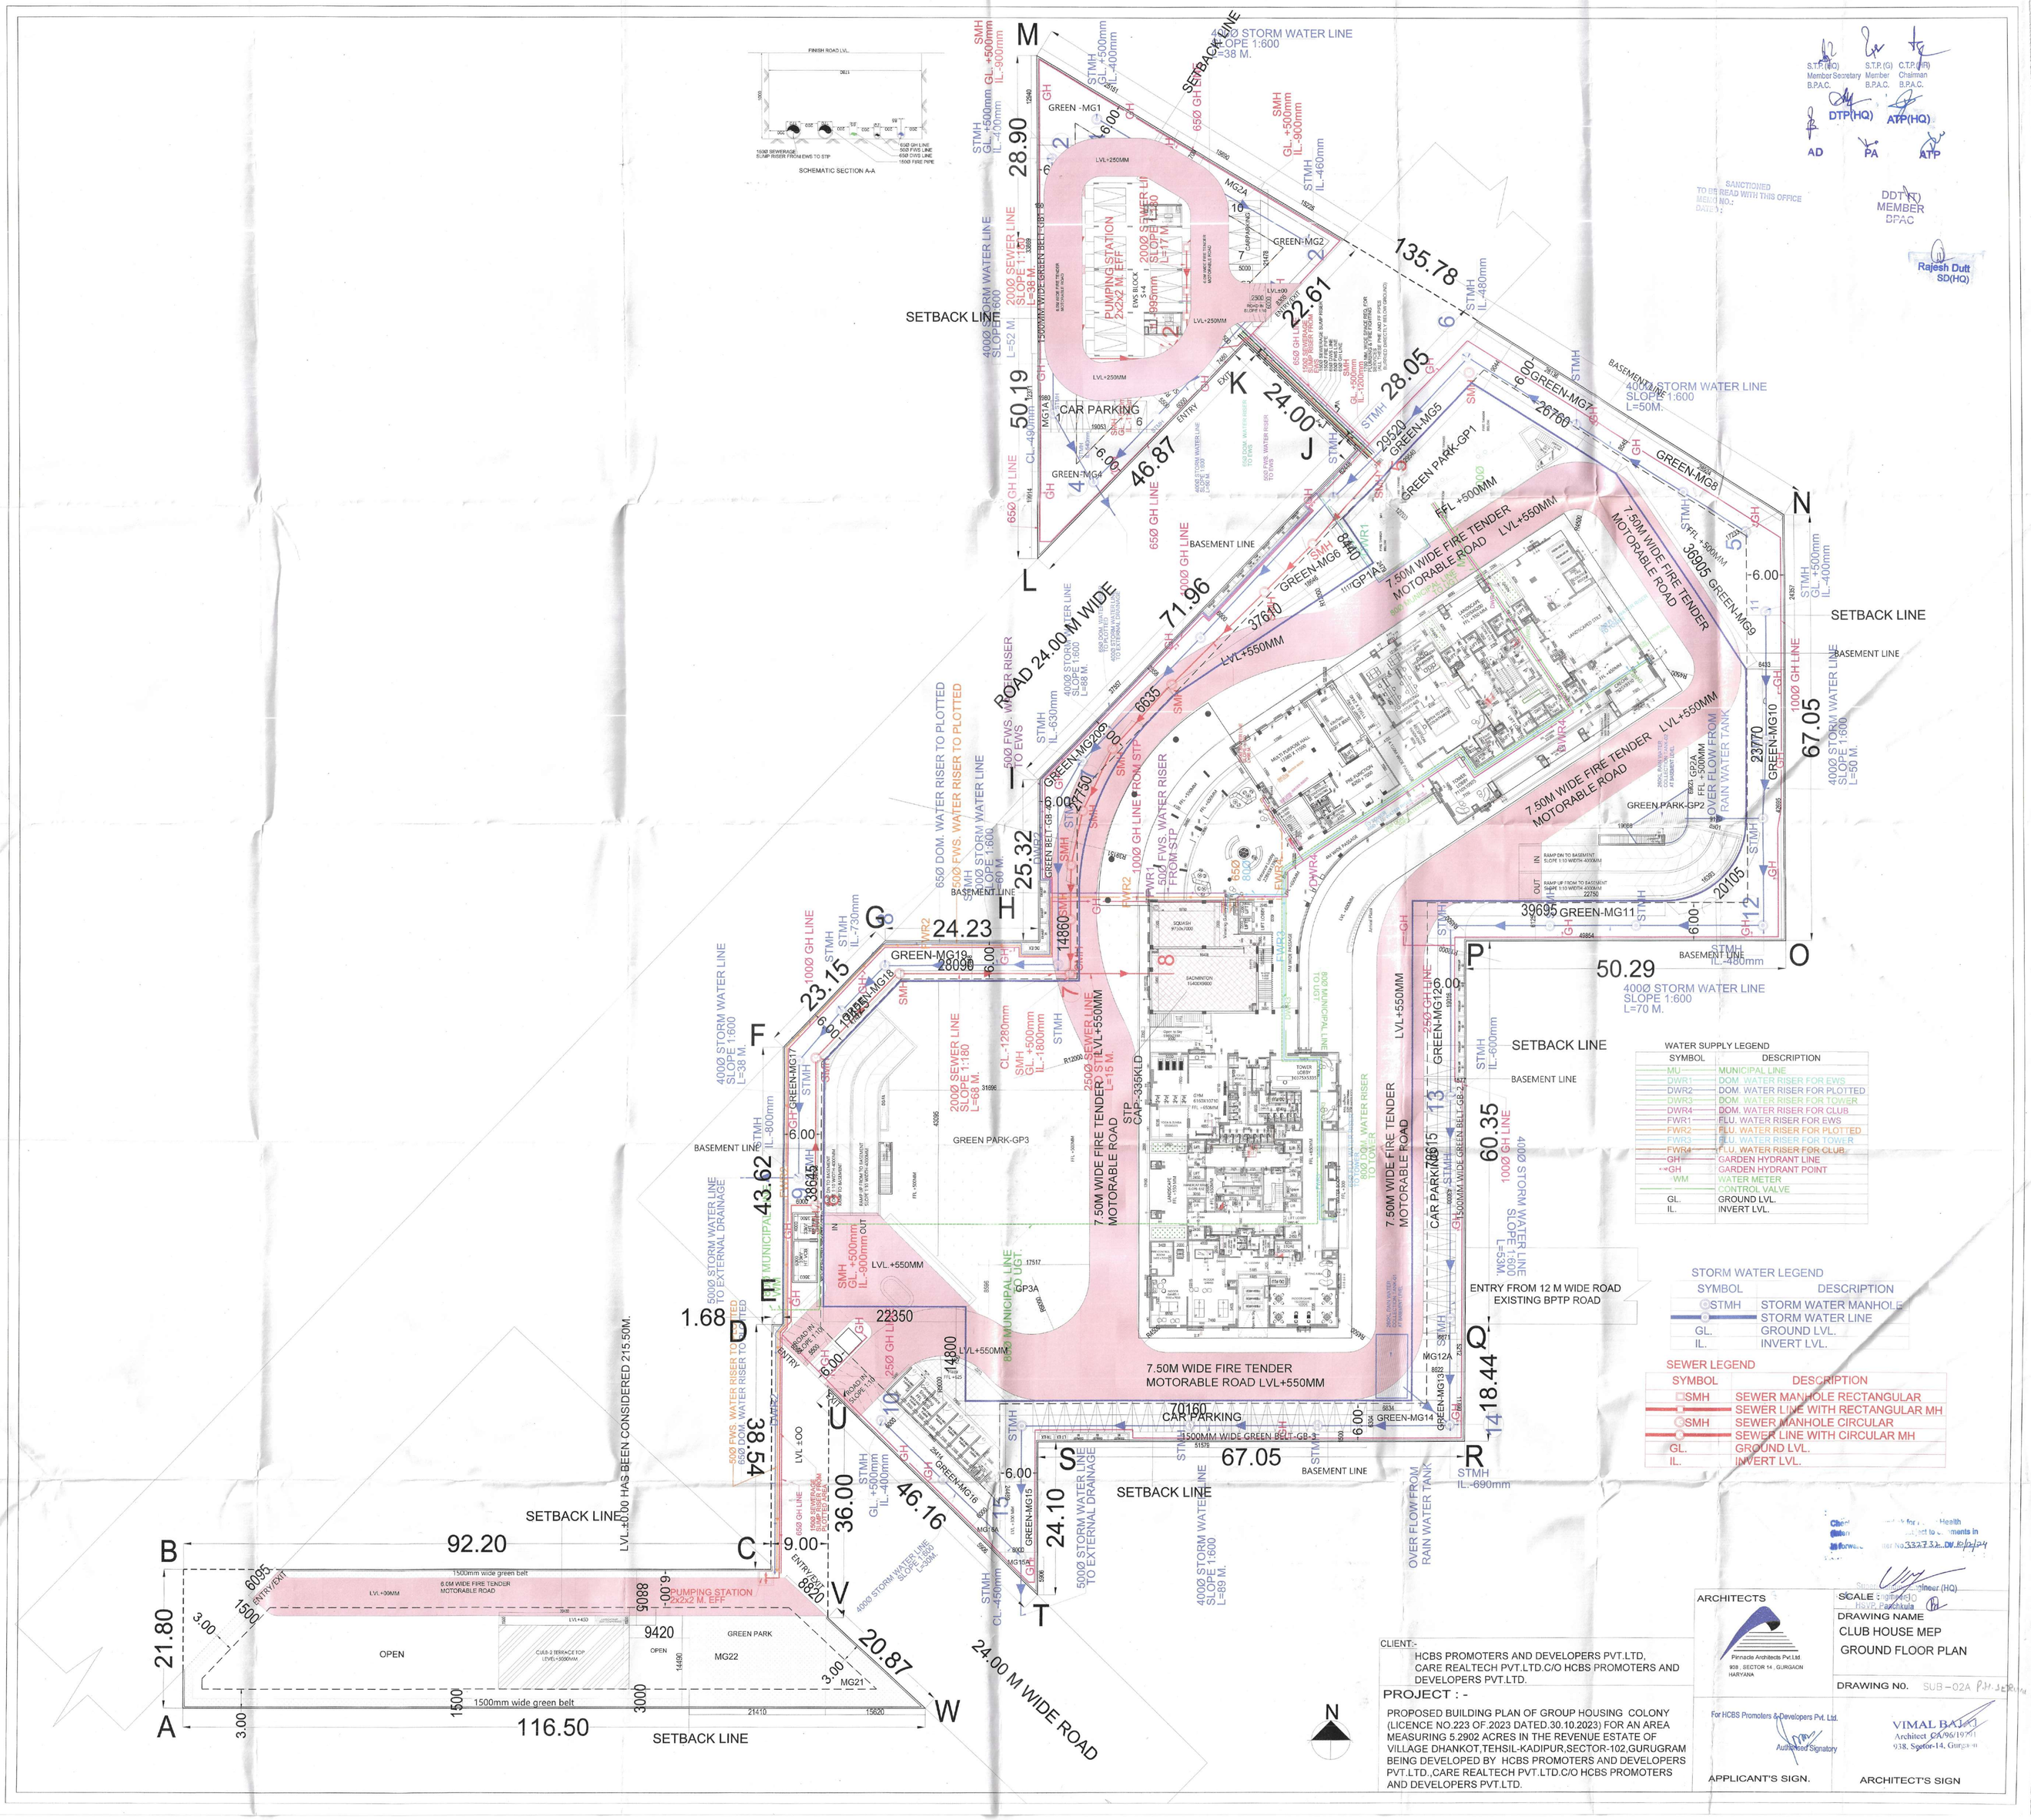

WATER SUPPLY LEGEND	
SYMBOL	DESCRIPTION
MU	MUNICIPAL LINE
DWR1	DOM. WATER RISER FOR EWS
DWR2	DOM. WATER RISER FOR PLOTTED
DWR3	DOM. WATER RISER FOR TOWER
DWR4	DOM. WATER RISER FOR CLUB
FWR1	FLU. WATER RISER FOR EWS
FWR2	FLU. WATER RISER FOR PLOTTED
FWR3	FLU. WATER RISER FOR TOWER
FWR4	FLU. WATER RISER FOR CLUB
GH	GARDEN HYDRANT LINE
GH	GARDEN HYDRANT POINT
WM	WATER METER
	CONTROL VALVE
GL.	GROUND LVL.
IL.	INVERT LVL.

STORM WATER LEGEND	
SYMBOL	DESCRIPTION
STMH	STORM WATER MANHOLE
	STORM WATER LINE
GL.	GROUND LVL.
IL.	INVERT LVL.

SEWER LEGEND	
SYMBOL	DESCRIPTION
SMH	SEWER MANHOLE RECTANGULAR
	SEWER LINE WITH RECTANGULAR MH
SMH	SEWER MANHOLE CIRCULAR
	SEWER LINE WITH CIRCULAR MH
GL.	GROUND LVL.
IL.	INVERT LVL.

S.T.P.(HQ) Member Secretary B.P.A.C. — S.T.P.(G) Member B.P.A.C. — C.T.P.(HQ) Chairman B.P.A.C.

DTP(HQ) ATP(HQ) AD PA ATP

SANCTIONED TO BE READ WITH THIS OFFICE MEMO NO.: DATED:

DDT(HQ) MEMBER BPAC

Rajesh Dutt SD(HQ)

Chief Engineer for Health Department to Competent Authority

Superintending Engineer (HQ) BUILDING Panchkula

CLIENT:-
HCBS PROMOTERS AND DEVELOPERS PVT.LTD.
CARE REALTECH PVT.LTD.C/O HCBS PROMOTERS AND DEVELOPERS PVT.LTD.

PROJECT : -
PROPOSED BUILDING PLAN OF GROUP HOUSING COLONY (LICENCE NO.223 OF.2023 DATED.30.10.2023) FOR AN AREA MEASURING 5.2902 ACRES IN THE REVENUE ESTATE OF VILLAGE DHANKOT,TEHSIL-KADIPUR,SECTOR-102,GURUGRAM BEING DEVELOPED BY HCBS PROMOTERS AND DEVELOPERS PVT.LTD.,CARE REALTECH PVT.LTD.C/O HCBS PROMOTERS AND DEVELOPERS PVT.LTD.

ARCHITECTS
Pinnacle Architects Pvt.Ltd.
938, SECTOR 14, GURGAON HARYANA

SCALE : 1:200
DRAWING NAME
CLUB HOUSE MEP
GROUND FLOOR PLAN

DRAWING NO. SUB-02A

For HCBS Promoters & Developers Pvt. Ltd.
Authorised Signatory
APPLICANT'S SIGN.

VIMAL BAJAJ
Architect CA/96/19701
938, Sector-14, Gurgaon
ARCHITECT'S SIGN