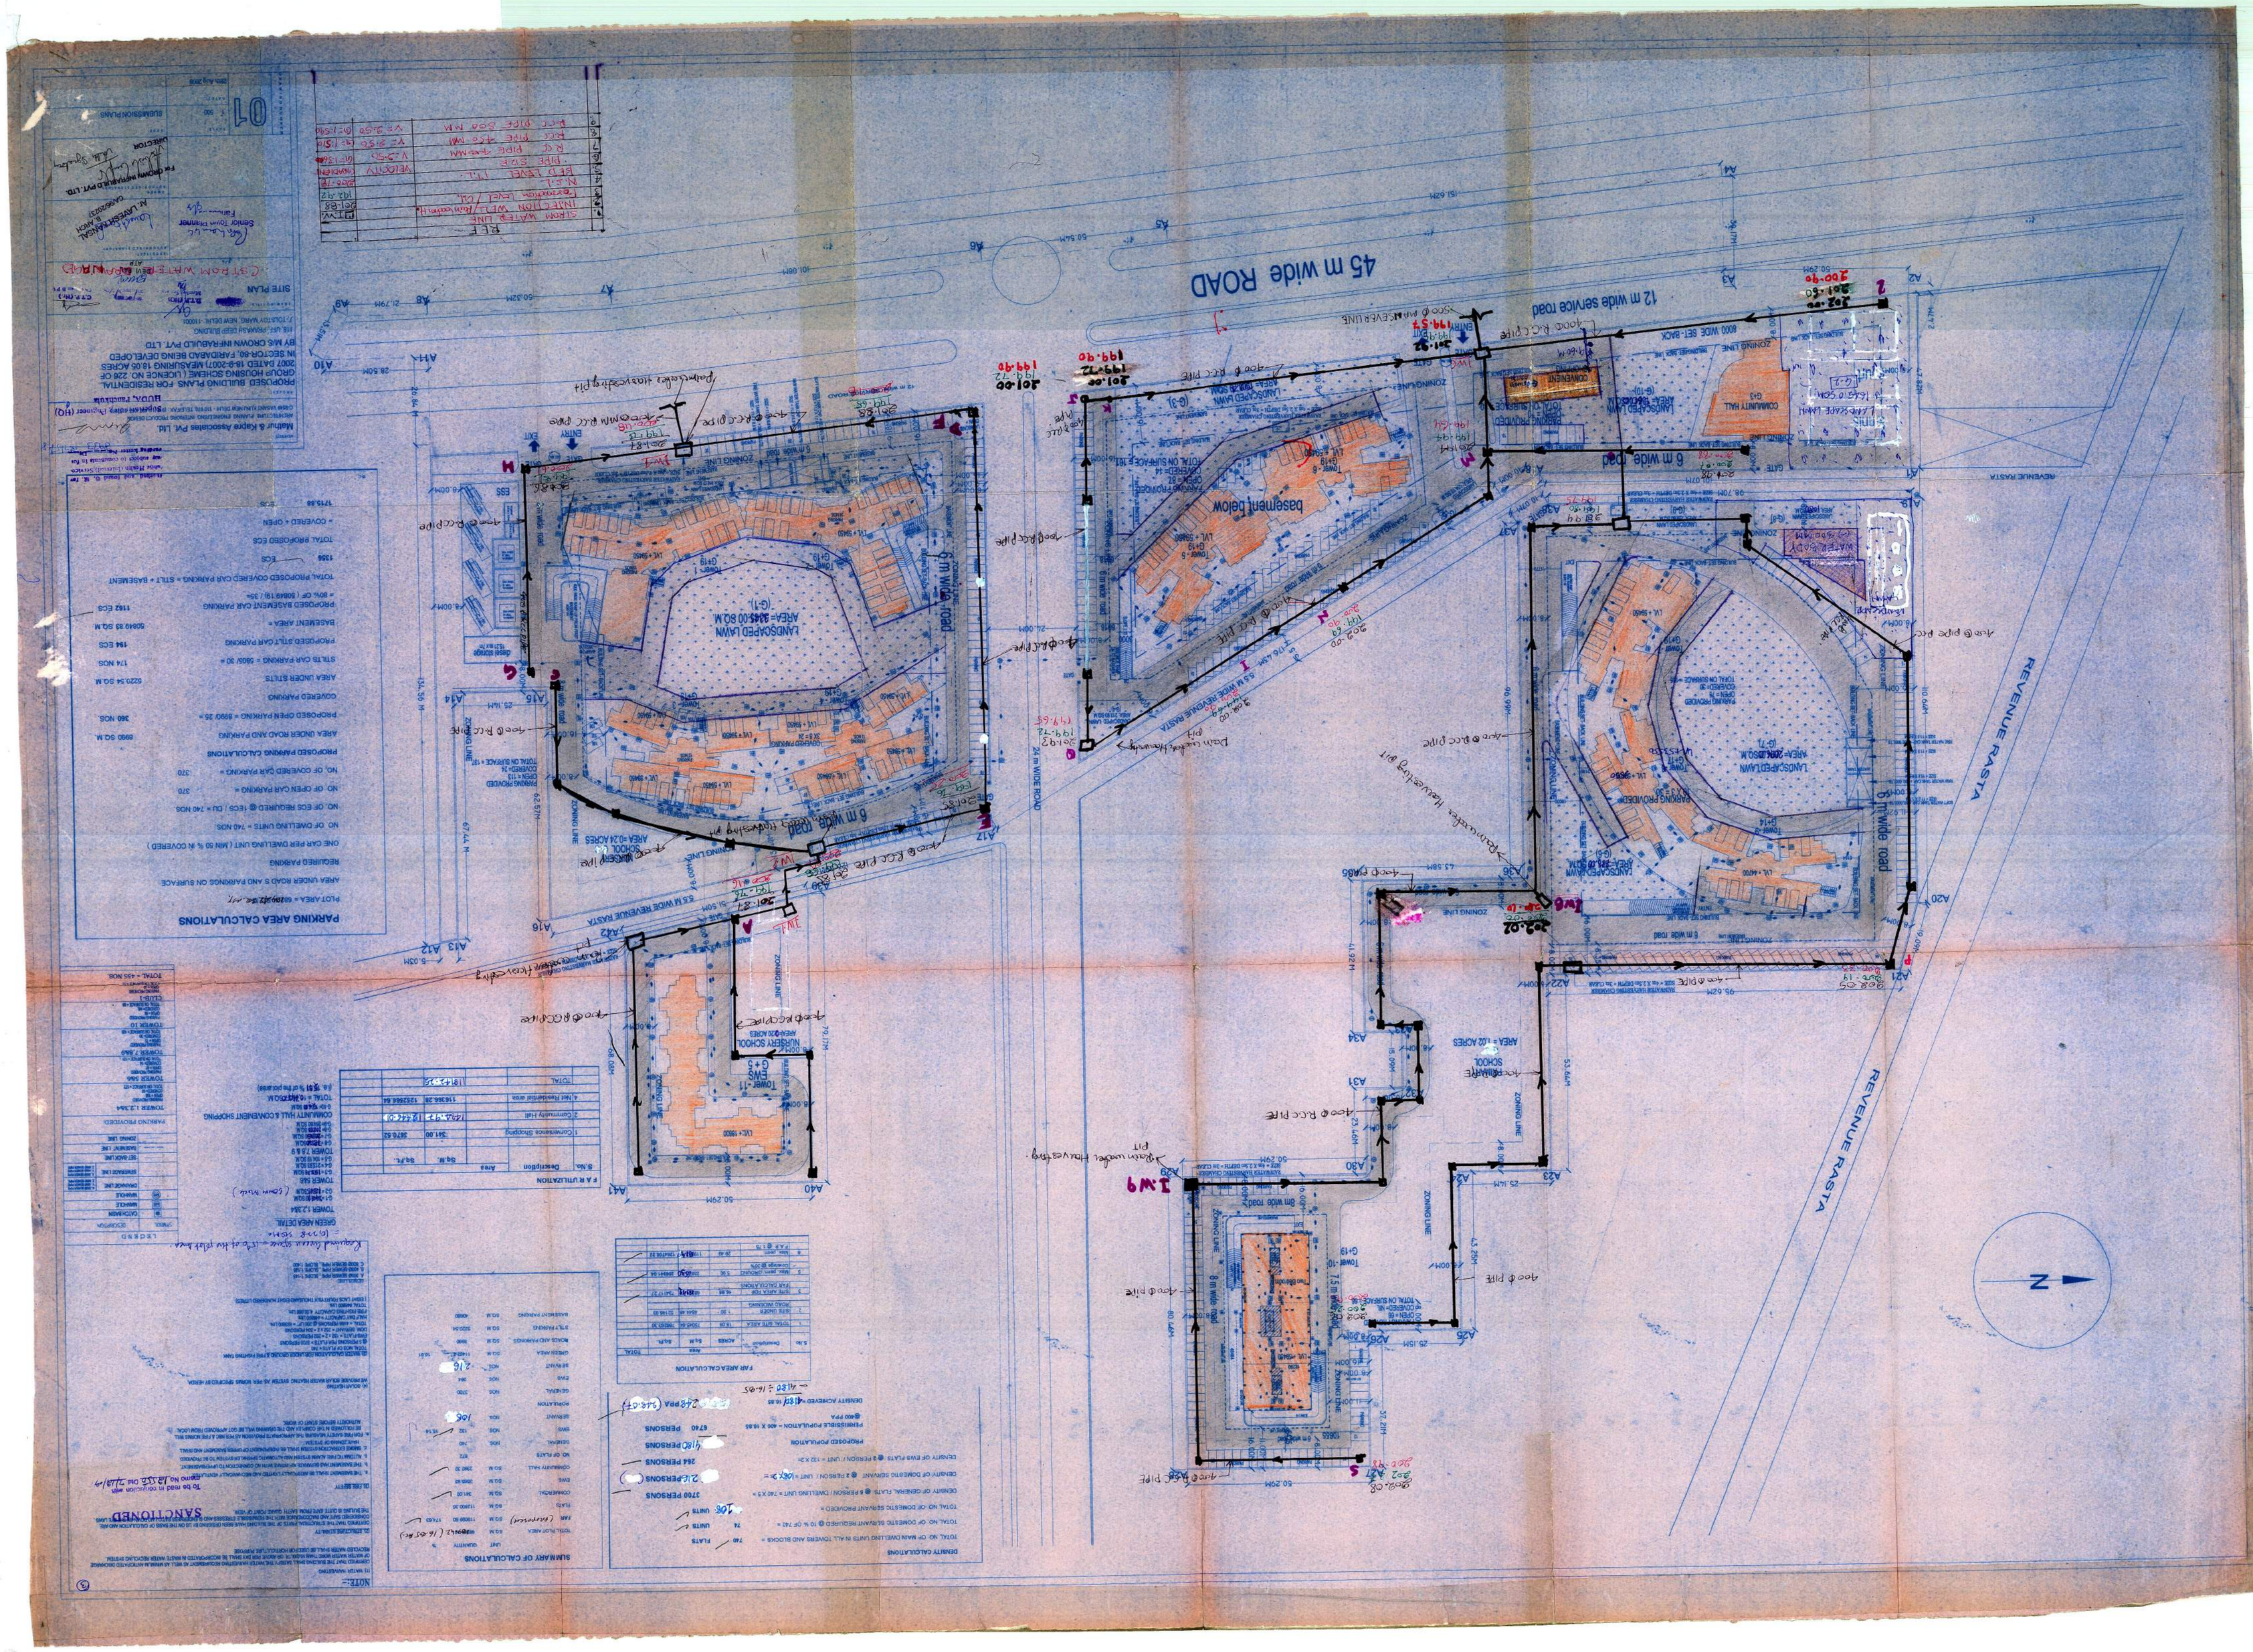
45 m wide ROAD
12 m wide service road
6 m wide road
9 m wide road
REVENUE RASTA
LANDSCAPED LAWN
basement below
COMMUNITY HALL
PARKING AREA CALCULATIONS
SANCTIONED
SITE PLAN
N