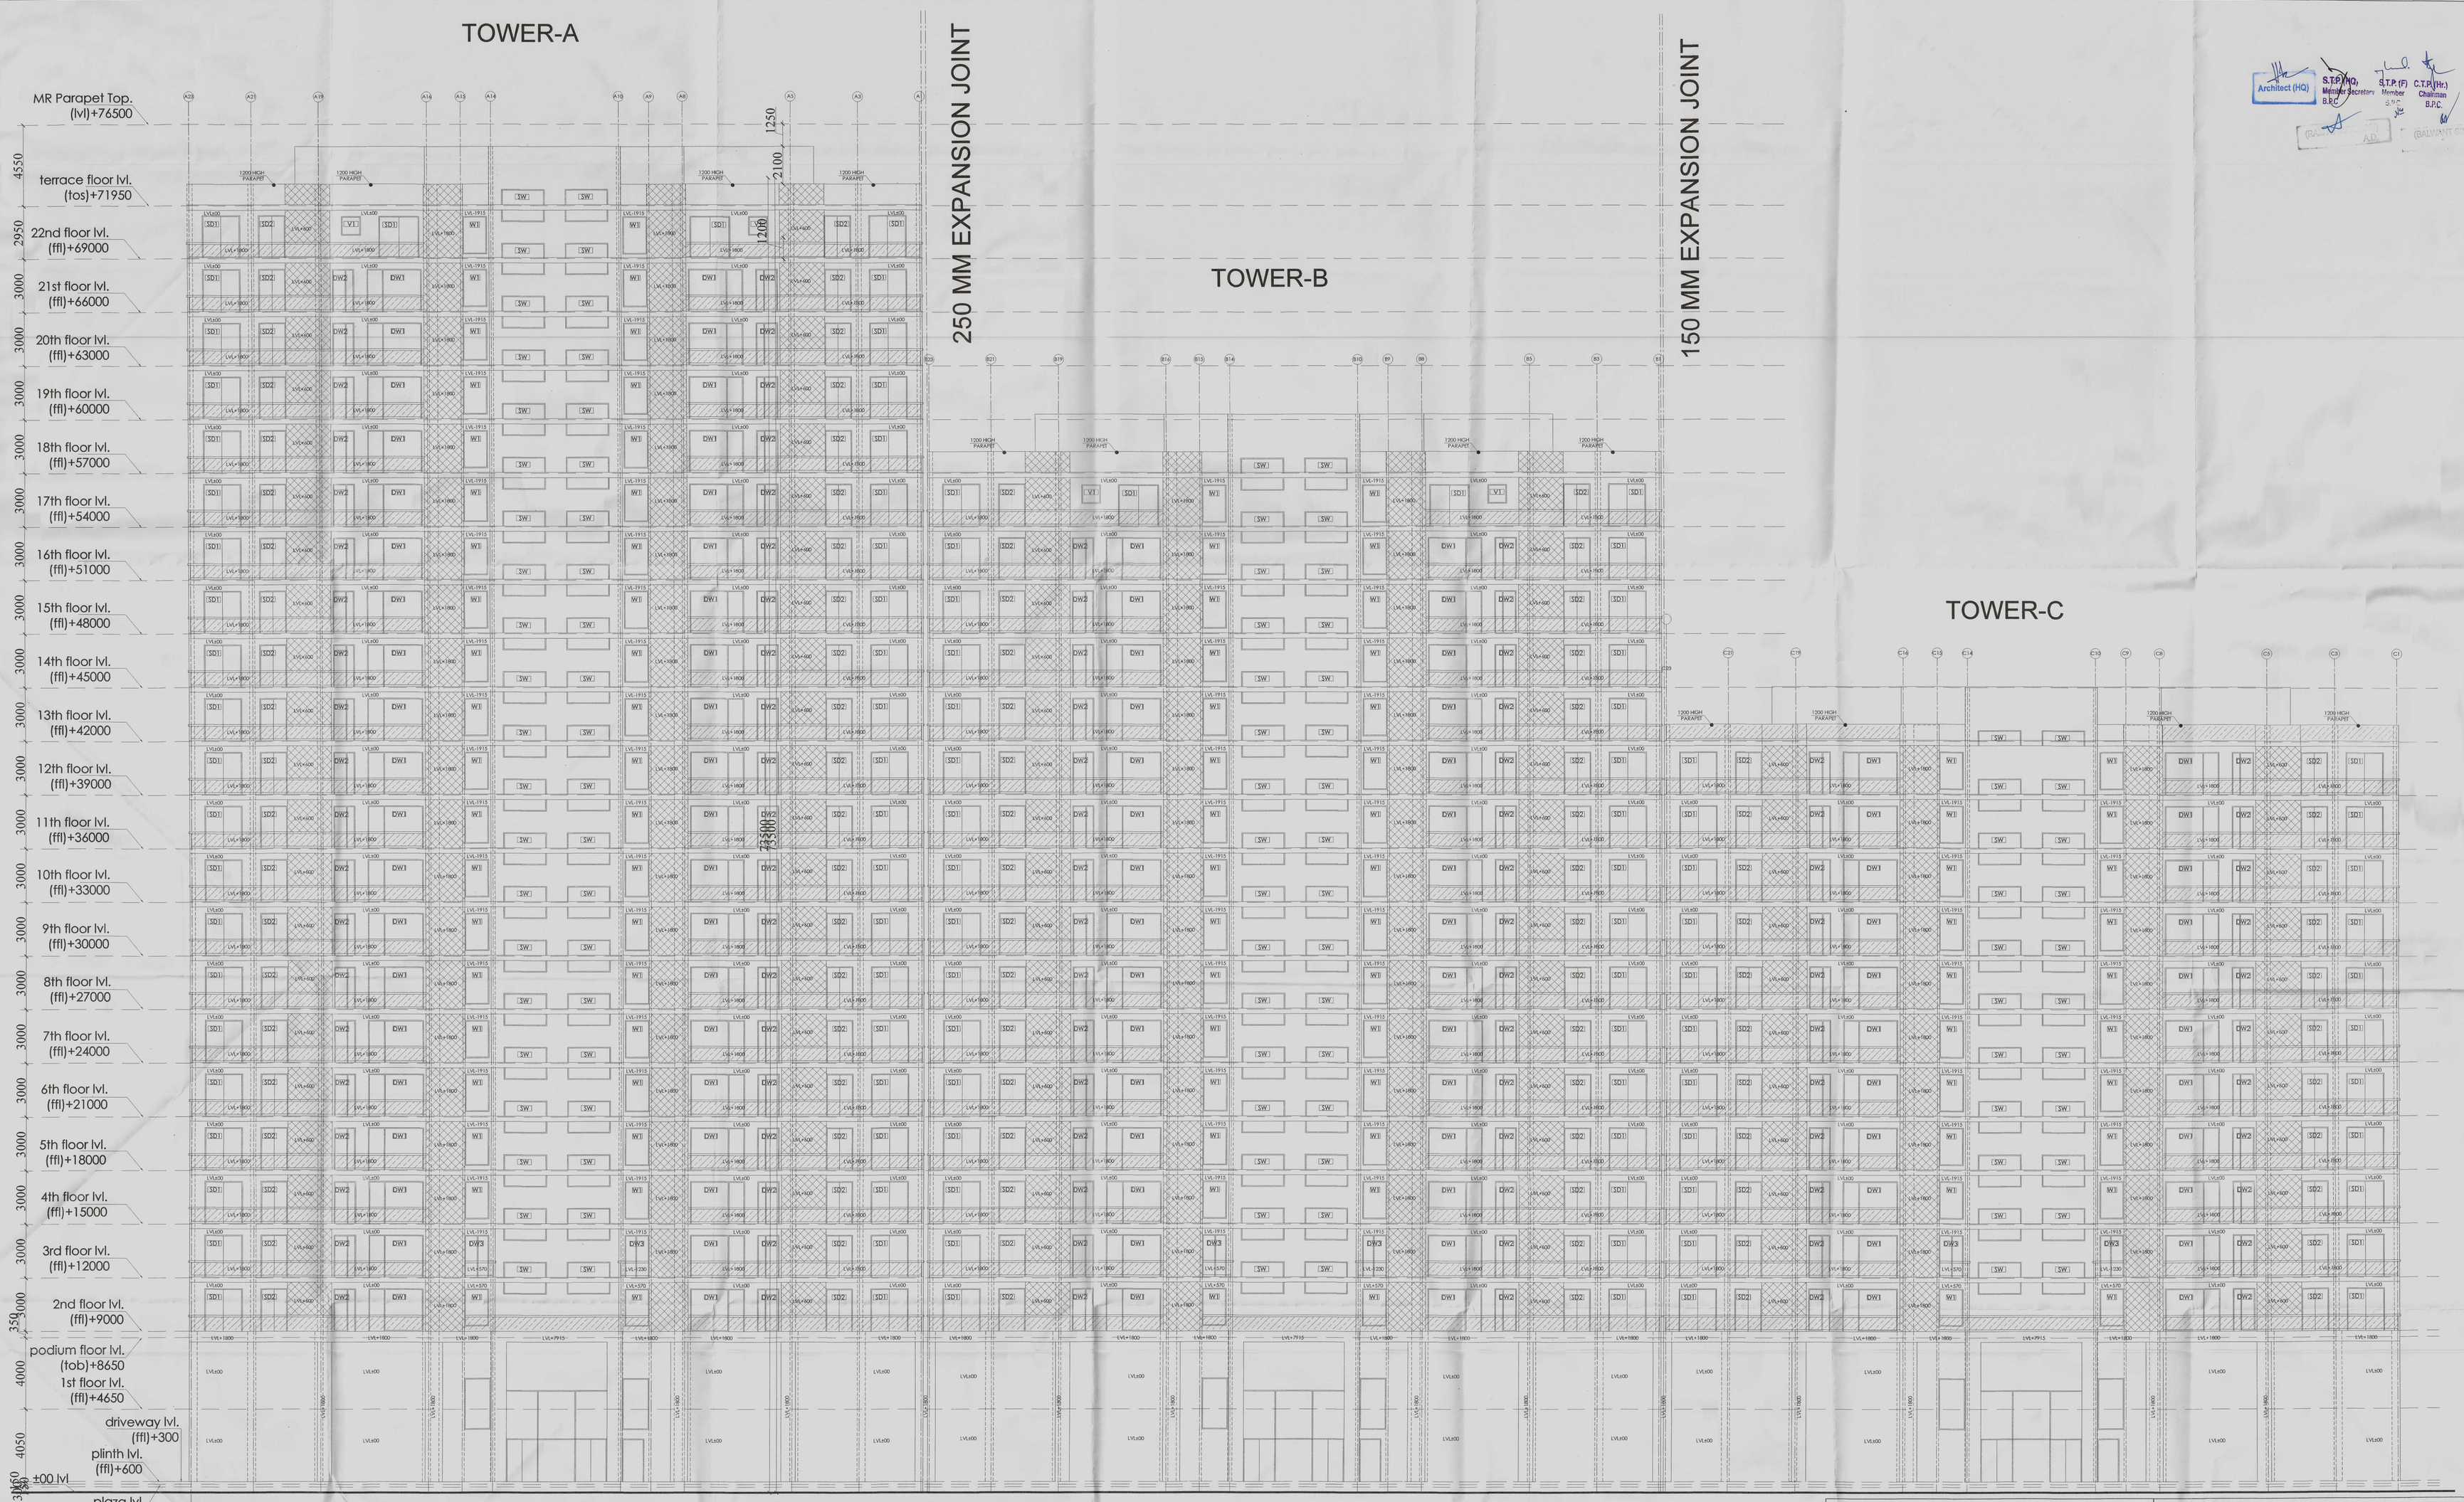

SOUTH SIDE ELEVATION

Architect (HQ)
S.T.P. (HQ) Member Secretary B.P.C.
S.T.P. (F) Member B.P.C.
C.T.P. (Hr.) Chairman B.P.C.

PROJECT :

PROPOSED BUILDING PLAN OF COMMERCIAL COLONY (MIX LAND USE COMMERCIAL/ RESIDENTIAL) FOR AN ADDITIONAL LAND MEASURING 11.49375 ACRES (LICENCE NO-51 OF 2017 DATED 22/07/2017) AND 0.144 ACRES (LICENCE NO-52 OF 2017 DATED 22/07/2017) , TOTAL ADDITIONAL AREA 11.63775 ACRES IN LICENSED COMMERCIAL COLONY (MIX LAND USE COMMERCIAL/RESIDENTIAL) MEASURING 10.6585 ACRES (2.0875+8.571ACRES, LICENCE N0.17 OF 2012 DATED 02.03.2012 AND LICENCE NO-62 OF 2012 DATED 15/06/2012), THERE BY MAKING THE TOTAL SCHEME AREA **22.29625 ACRES** , SECTOR-79, FARIDABAD BEING DEVELOPED BY **ROBUST BUILDWELL PVT. LTD.**

DRAWING TITLE

SOUTH SIDE ELEVATION (COMMERCIAL / RESIDENTIAL BLOCK)

DATE : JAN 2018	SCALE :- 1 : 100
DEALT BY:	CHECKED BY:
ARCHITECT MD. AMANULLAH ARCHITECT CA NO. 2012/54539	OWNER A.D.F.O. (HQ) DFS PKL Member B.P.C.
WORLD STREET ROBUST BUILDWELL PVT. LTD.	SHEET NO. 12