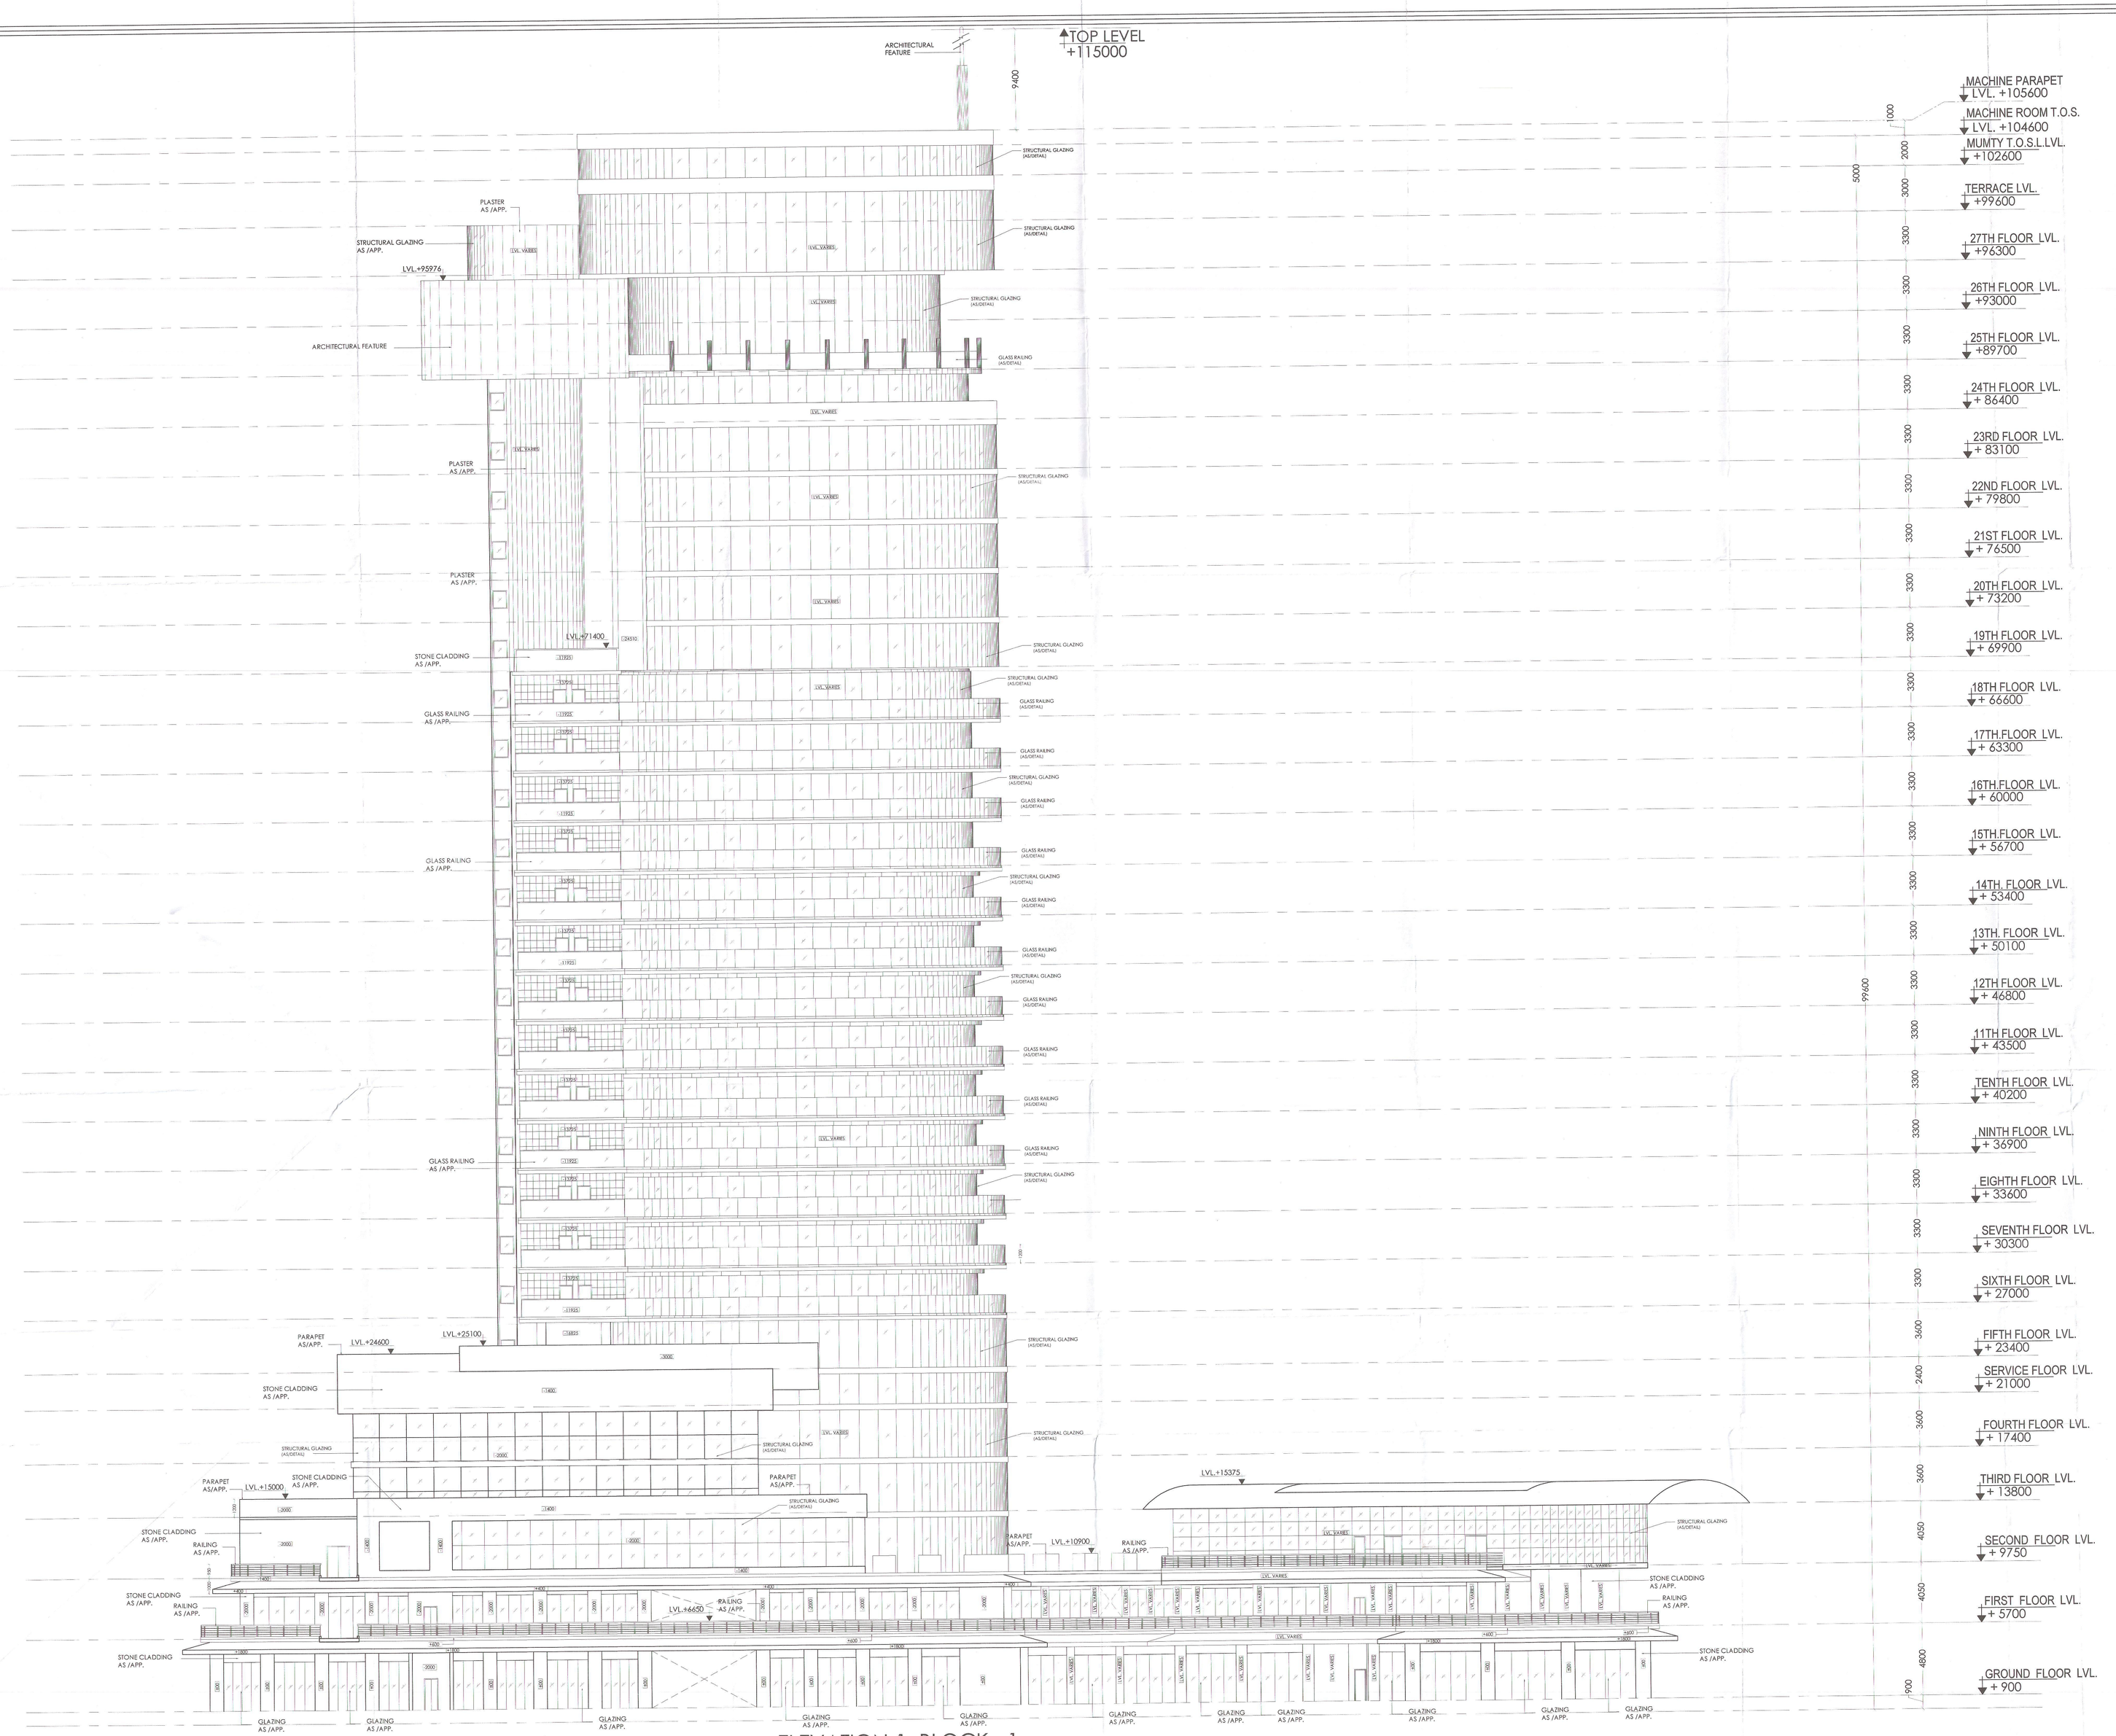

ELEVATION-1, BLOCK - 1

D.T.P. (HQ) Member Secretary B.P.C.

S.T.P. (O) Member B.P.C.

C.T.P. (Plc.) Chairman B.P.C.

PROJECT

PROPOSED BUILDING PLAN OF COMMERCIAL COLONY MEASURING 2.85 ACRES (LICENCE NO. 100 OF 2013 DATED 02 /12 /2013) IN SECTOR-85, GURGAON MANESAR URBAN COMPLEX BEING DEVELOPED BY M/S K.S PROPMART PVT LTD.

DRW. TITLE : ELEVATION-1 , BLOCK-1	DRW. NO : AR-09
ISSUE DATE 1.12.2013	DEALT BY KARAN SINGH
SCALE 1:200	CHEKD. BY SANJEEV AHLAWAT

ARCHITECTS
SANJIV TANDON ARCHITECTS PVT. LTD
GURGAON.

ARCHITECT SIGN.

OWNER SIGN.

10