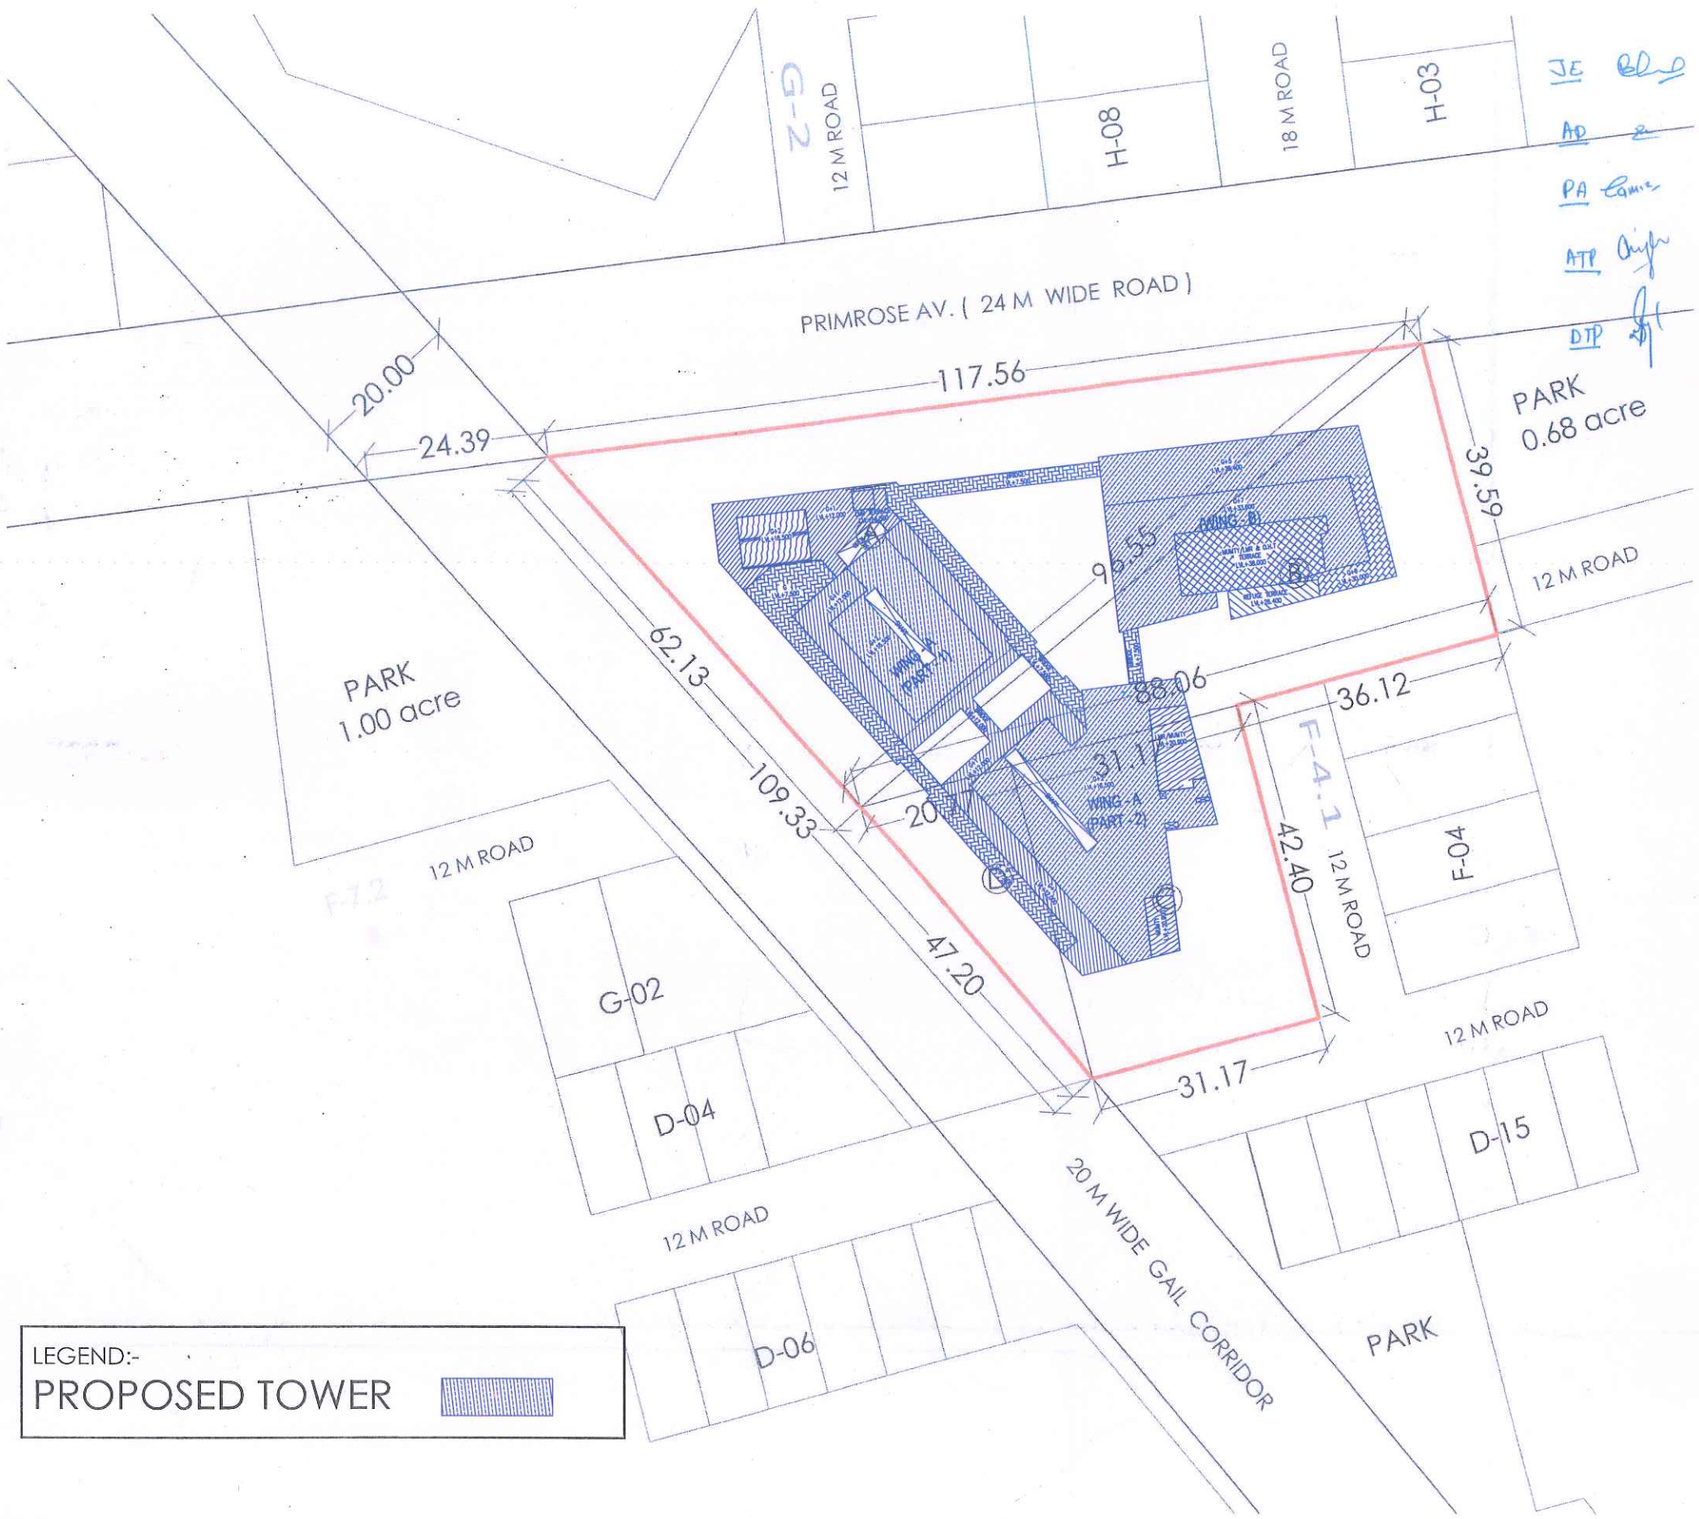

LEGEND:-
PROPOSED TOWER

M/s VATIKA LIMITED

THIS DRAWING IS THE PROPERTY OF VATIKA GROUP AND NOT TO BE COPIED OR USED WITHOUT THEIR WRITTEN PERMISSION

AREA CALCULATION

TOTAL SITE AREA

A = S = a+b+c/2

$S=\sqrt{s(s-a)(s-b)(s-c)}$

$= \frac{117.56+62.13+96.55}{2} = 138.12$

$=\sqrt{138.12(138.12-117.56)\ (138.12-62.13)(138.12-96.55)}$

$=\sqrt{138.12 \times 20.56 \times 75.99 \times 41.57}$

$=\sqrt{8970489.64}$ = 2995.07 SQM

B = $\frac{1}{2}$ X 88.06 x 39.59 = 1743.14 SQM

C = 31.17 X 42.40 =1321.60 SQM

D = $\frac{1}{2}$ X 20.77 X 42.40 = 440.32 SQM

NET PLAN AREA = 6500.13 sqm.
= OR 1.606 Acres

DEMARCATION PLAN OF PROPOSED COMMERCIAL SITE MEASURING-1.60 ACRES AT SECTOR-82 WITH IN PLOTTED COLONY **"VATIKA INDIA NEXT"** ON LAND MEASURING - 477.206 Acres SECTOR- 81 TO 85 (License Granted to **Vatika Limited** and other bering License No.113 of 2008, 71 of 2010 ,62 of 2011 & 76 of 2011 at . Gurgaon

PROPOSED
COMMERCIAL SITE BEING
DEVELOPEDBY M/S VATIKA LIMITED.
7 TH FLOOR ,VATIKA TRIANGLE,BLOCK-A,
SUSHANT LOK-1, GURGAON

For M/S VATIKA LIMITED Authorised Signatory	ALOK MEHTA (Architect) Membership No. CA/93/22931
AUTH'S SIGN.	ARCHITECT'S SIGN.
DATE-	10-01-2014
SCALE -	1:500
COM - 05	N

DEMARCATION PLAN

For VATIKA LIMITED
Authorised Signatory