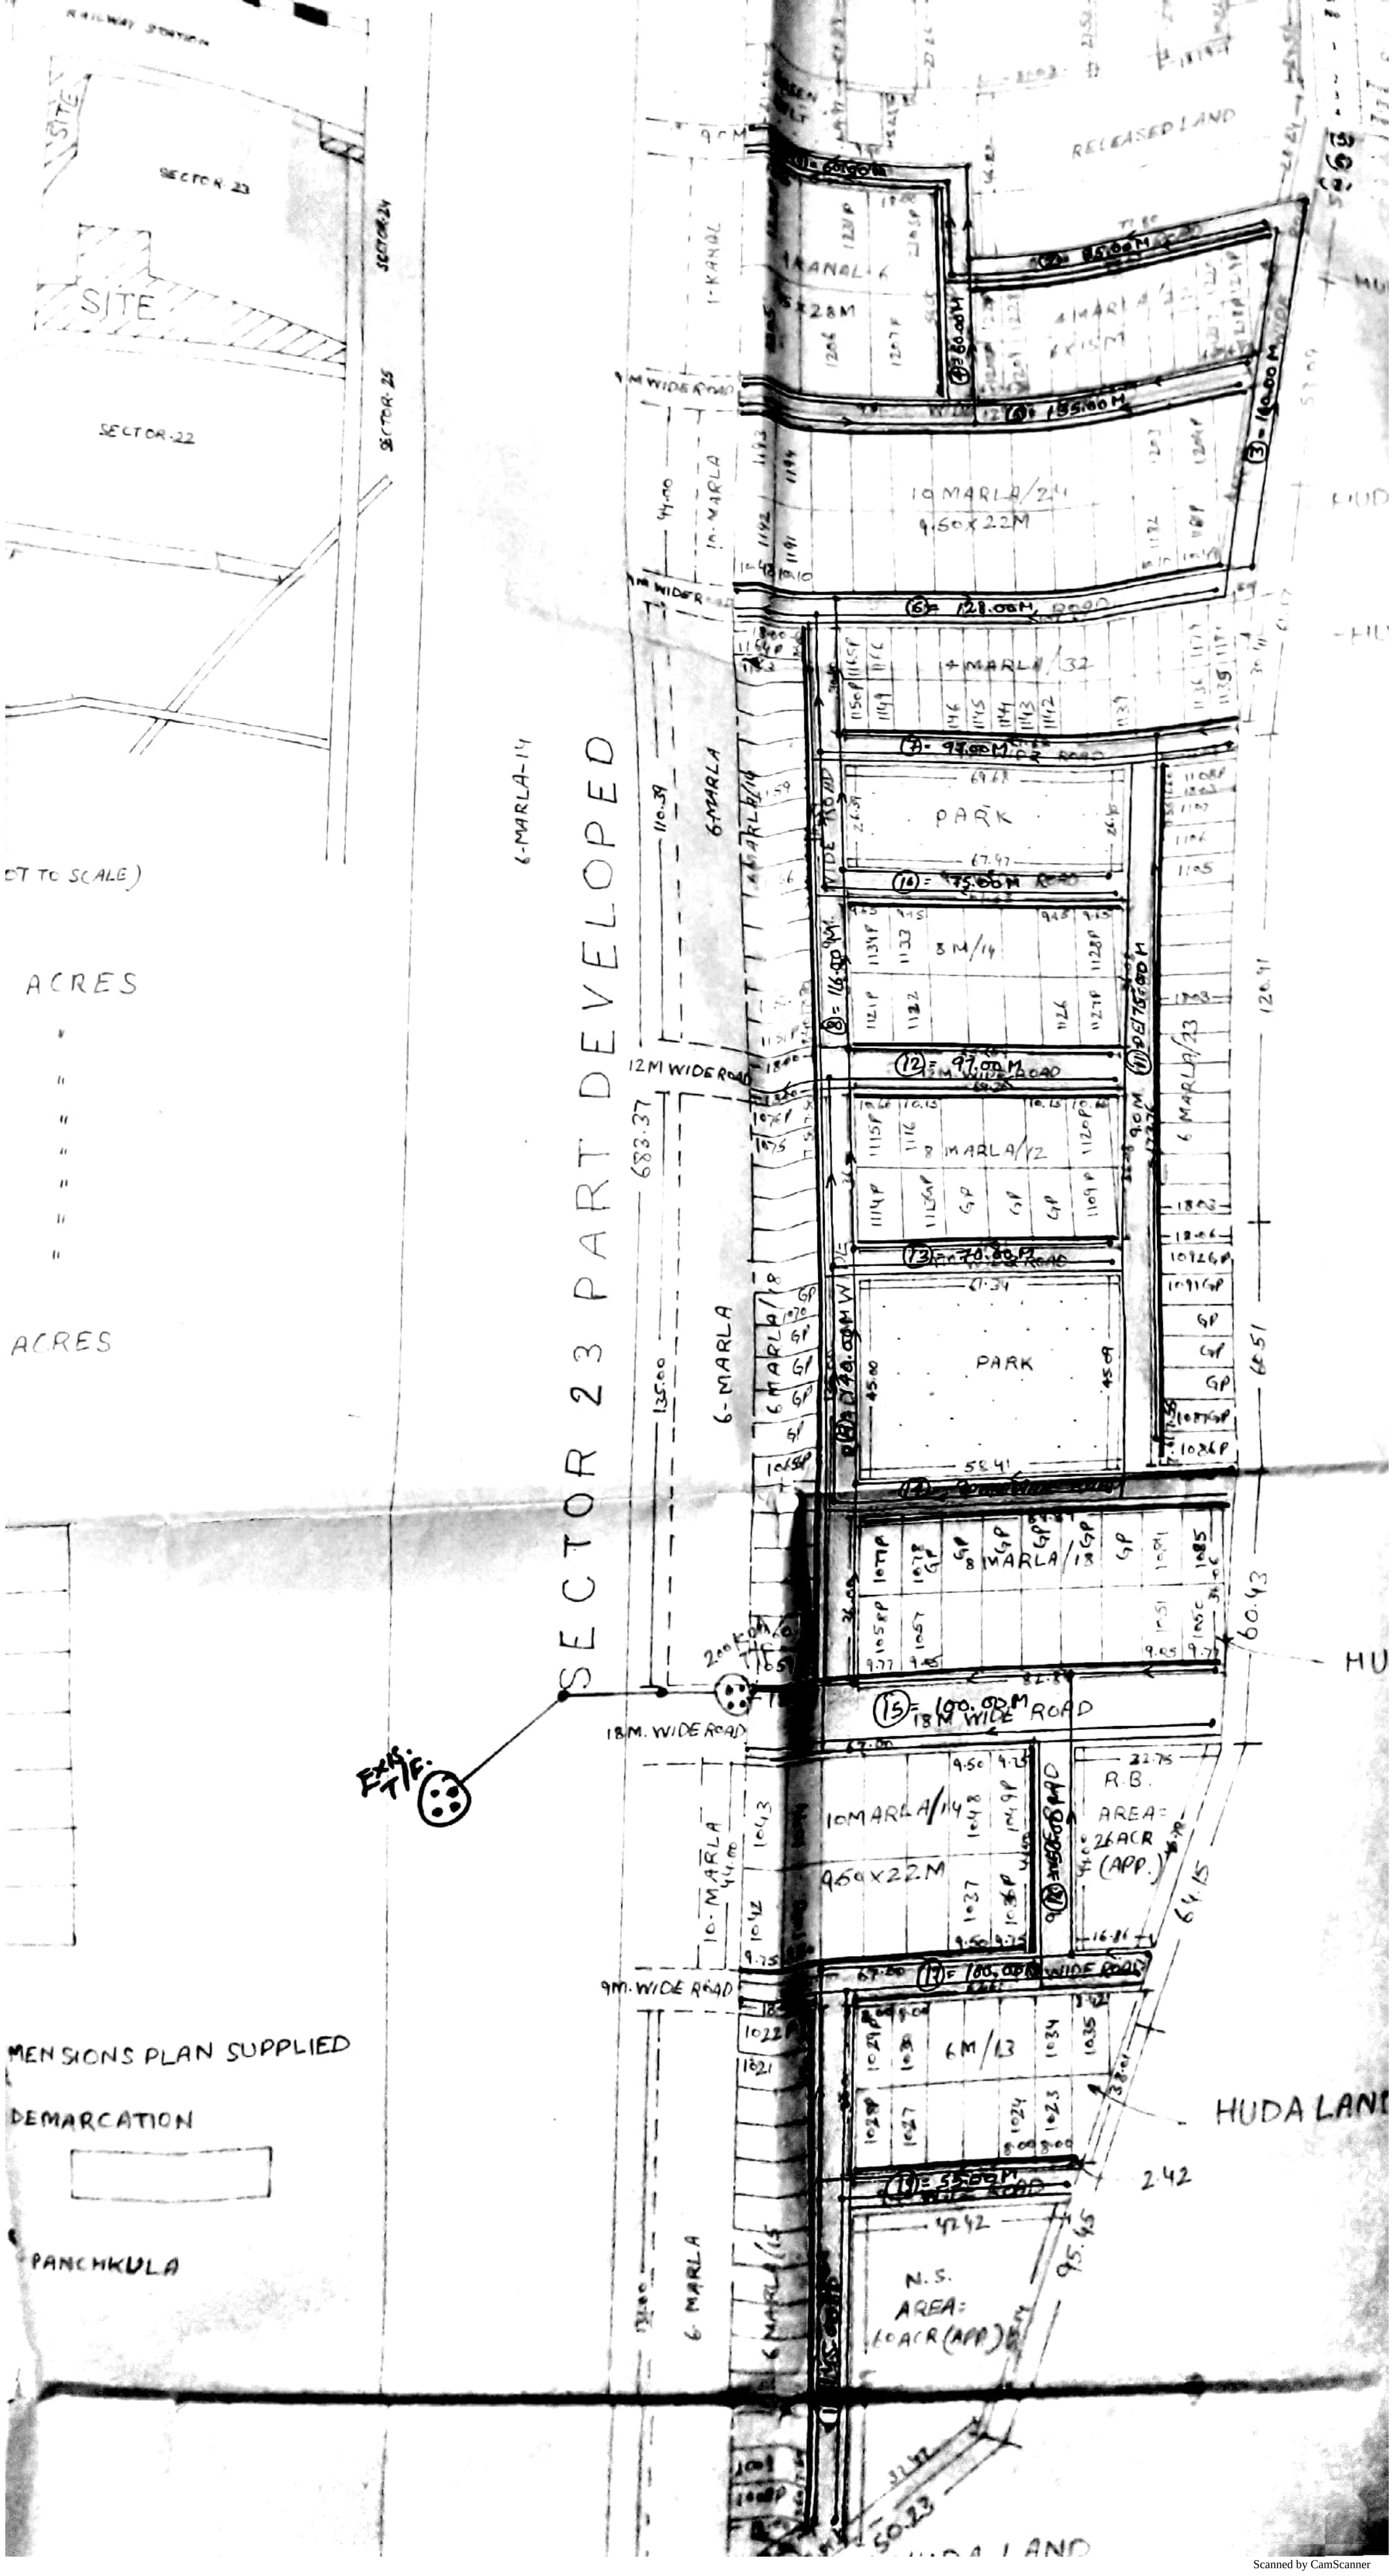

RAILWAY STATION
SITE
SECTOR 23
SECTOR 24
SECTOR 25
SECTOR 22
OT TO SCALE)
ACRES
ACRES
MENSIONS PLAN SUPPLIED
DEMARCATION
PANCHKULA
SECTOR 23 PART DEVELOPED
RELEASED LAND
1-KANAL
4 MARLA/32
10 MARLA/24
9.50X22M
4 MARLA/32
PARK
8 M/14
8 MARLA/12
PARK
8 MARLA/18
10 MARLA/14
9.50X22M
6 M/13
N.S.
AREA:
60ACR (APP)
R.B.
AREA=
26ACR
(APP.)
6-MARLA-14
6-MARLA
6 MARLA/23
12M WIDE ROAD
18M. WIDE ROAD
9M. WIDE ROAD
HUDA LAND
EXIS. T/F.