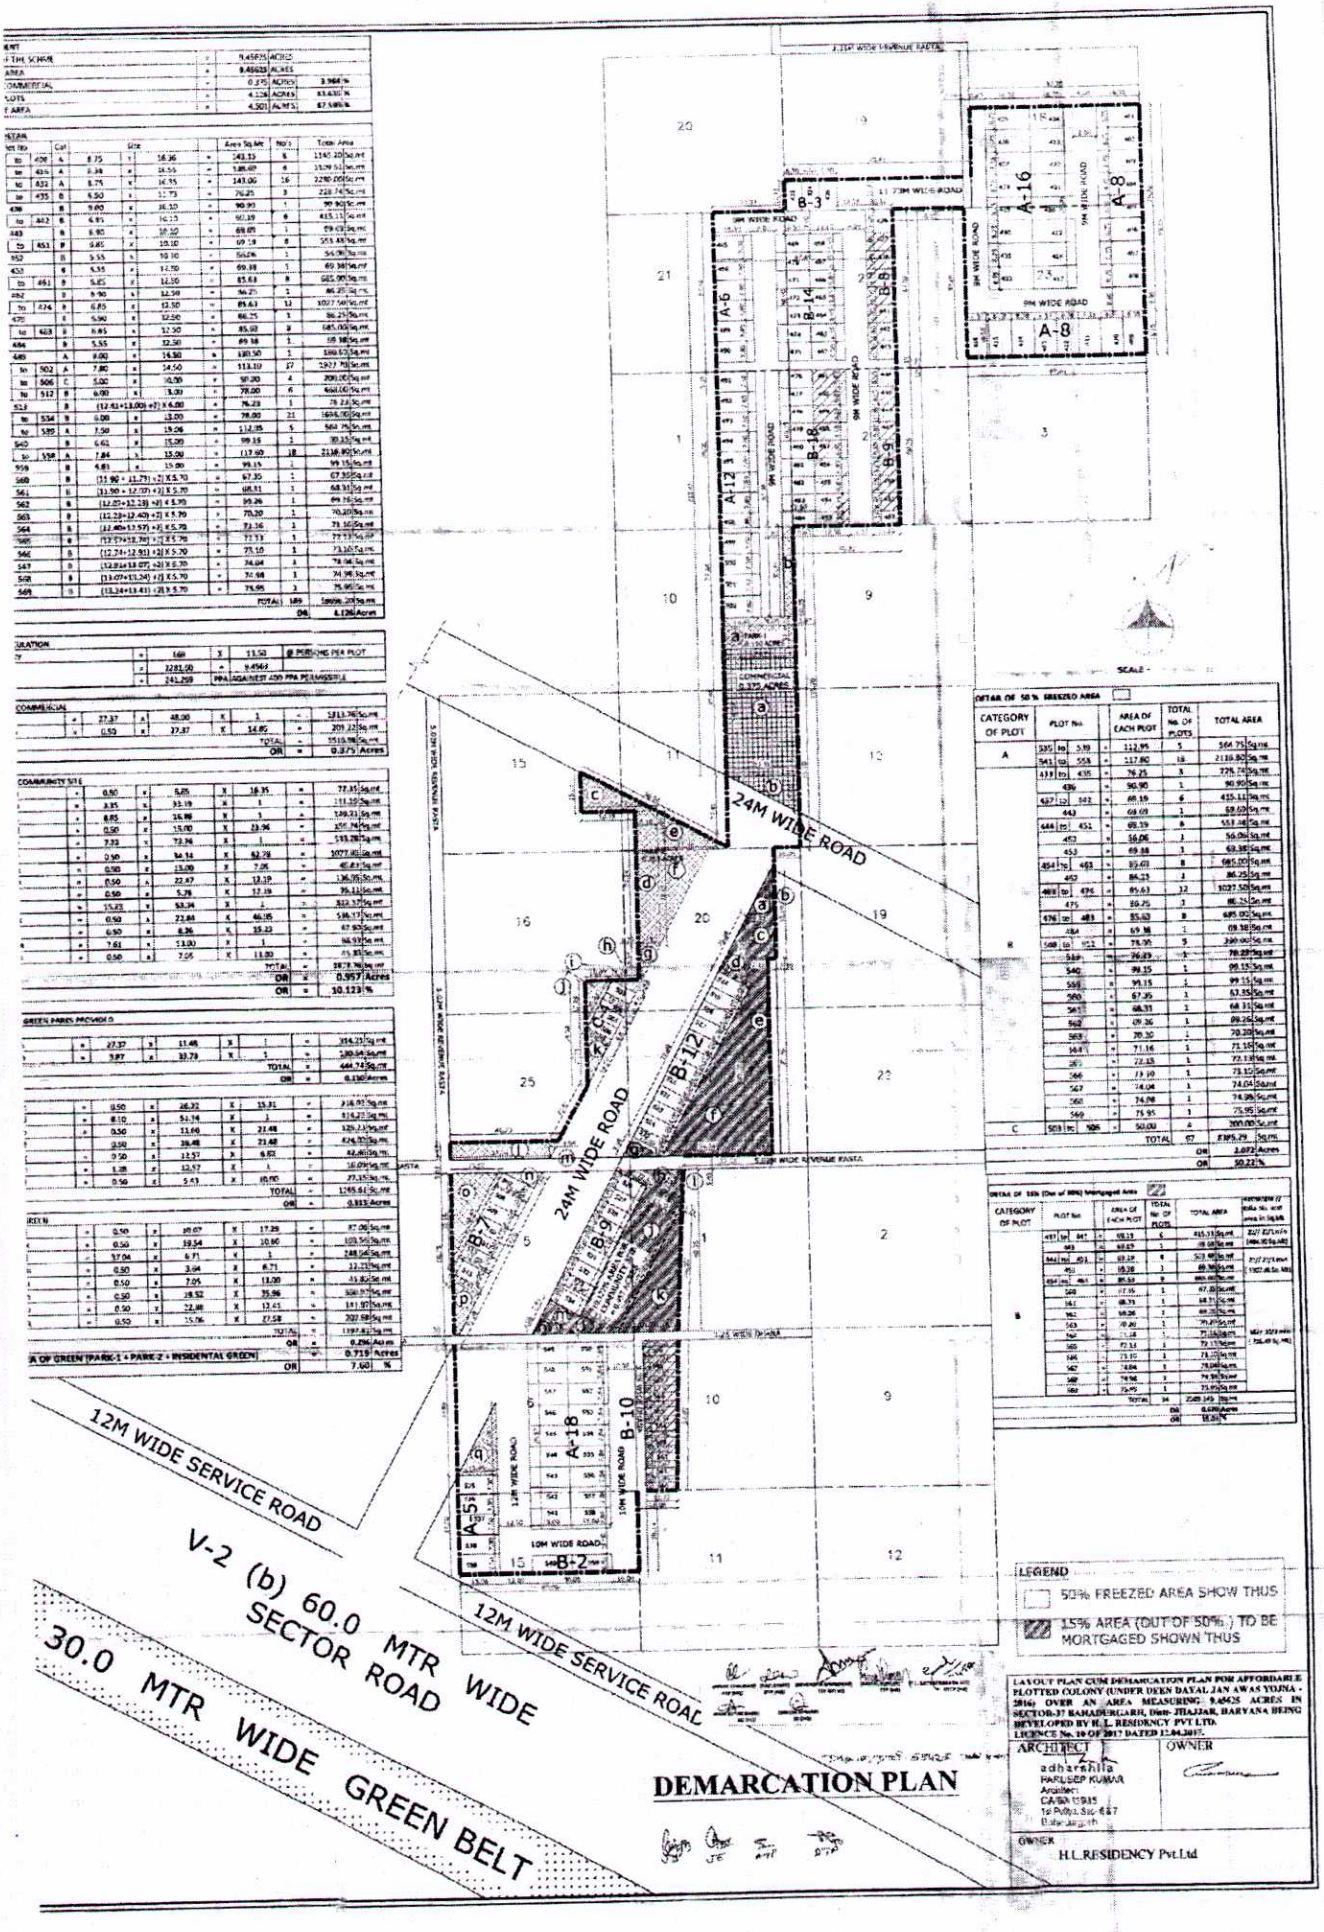
24M WIDE ROAD
12M WIDE SERVICE ROAD
V-2 (b) 60.0 MTR WIDE SECTOR ROAD
30.0 MTR WIDE GREEN BELT
LEGEND
50% FREEZED AREA SHOW THUS
15% AREA (OUT OF 50%) TO BE MORTGAGED SHOWN THUS
LAYOUT PLAN CUM DEMARCATION PLAN FOR AFFORDABLE PLOTTED COLONY (UNDER DEEN DAYAL JAN AWAS YOJNA - 2016) OVER AN AREA MEASURING 9.45625 ACRES IN SECTOR-37 BAHADURGARH, Distt- JHAJJAR, HARYANA BEING DEVELOPED BY H.L. RESIDENCY PVT LTD.
LICENCE No. 10 OF 2017 DATED 17.04.2017.
ARCHITECT
OWNER
H.L.RESIDENCY Pvt.Ltd
DEMARCATION PLAN