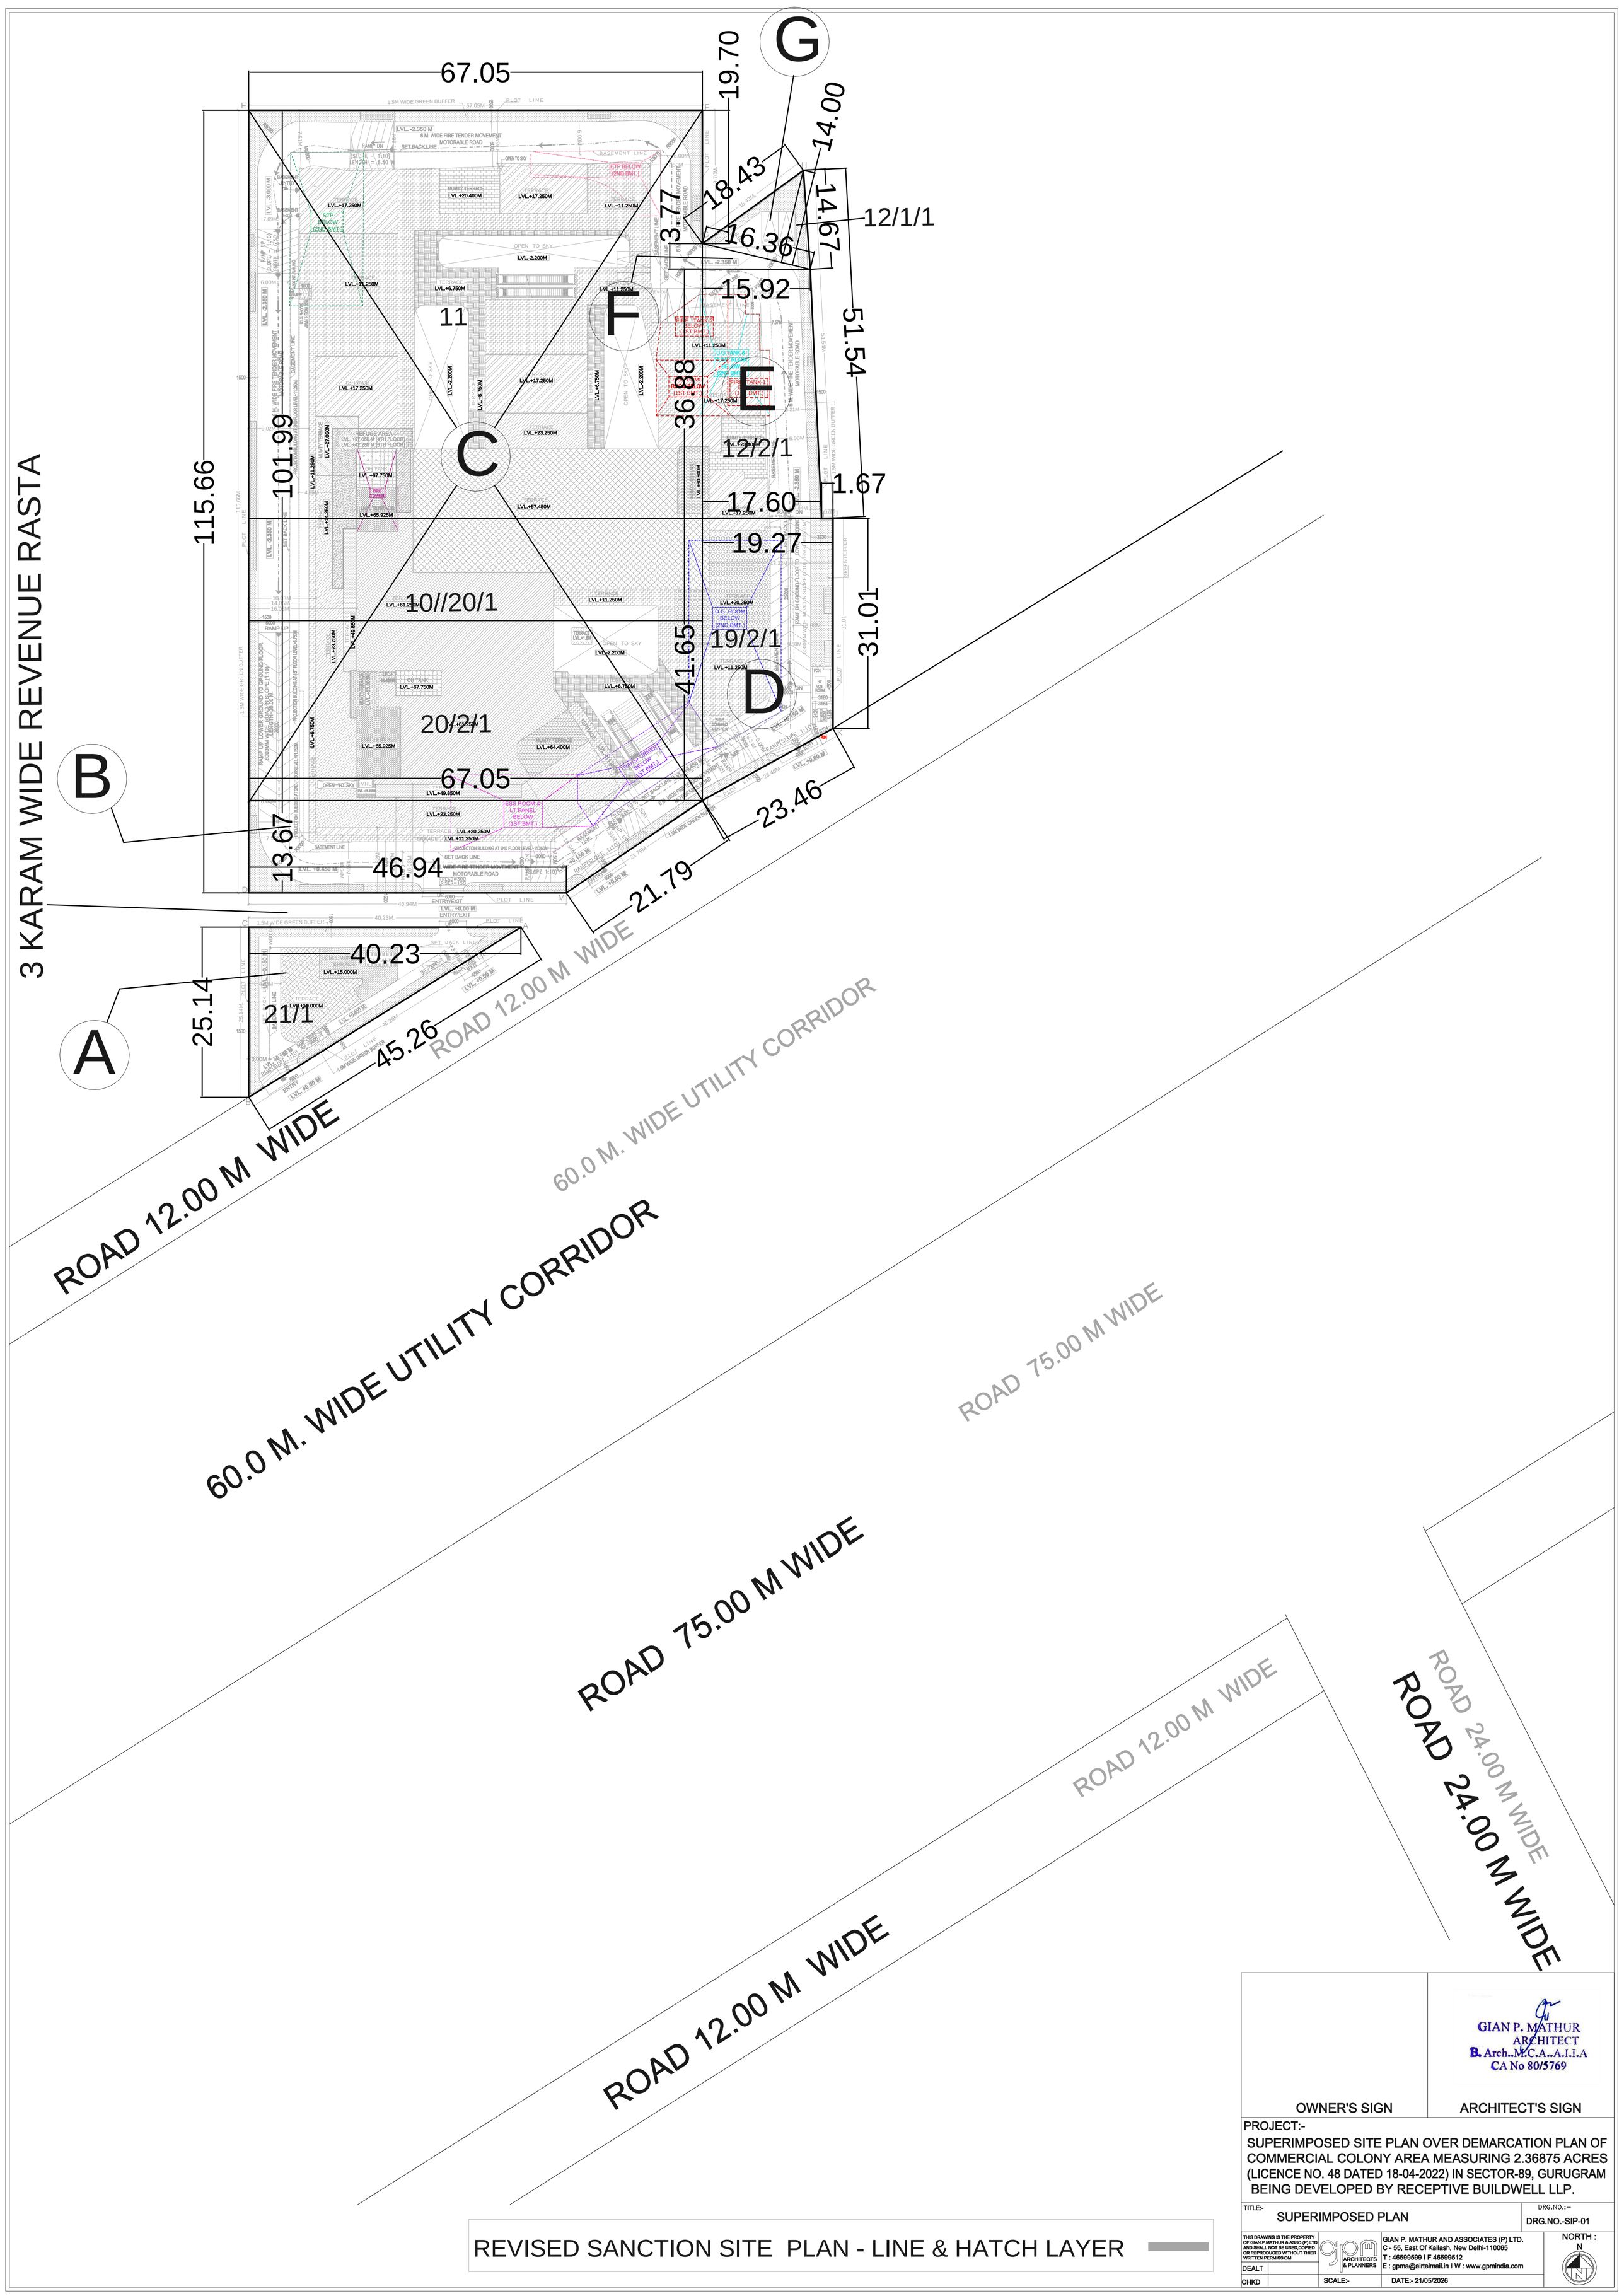


REVISED SANCTION SITE PLAN - LINE & HATCH LAYER

GIAN P. MATHUR
ARCHITECT
B. Arch..M.C.A..A.I.I.A
CA No 80/5769

OWNER'S SIGN | ARCHITECT'S SIGN

PROJECT:-

SUPERIMPOSED SITE PLAN OVER DEMARCATION PLAN OF COMMERCIAL COLONY AREA MEASURING 2.36875 ACRES (LICENCE NO. 48 DATED 18-04-2022) IN SECTOR-89, GURUGRAM BEING DEVELOPED BY RECEPTIVE BUILDWELL LLP.

TITLE:- SUPERIMPOSED PLAN

DRG.NO.:- DRG.NO.-SIP-01

THIS DRAWING IS THE PROPERTY OF GIAN.P.MATHUR & ASSO.(P) LTD AND SHALL NOT BE USED,COPIED OR REPRODUCED WITHOUT THIER WRITTEN PERMISSION

GIAN P. MATHUR AND ASSOCIATES (P) LTD.
C - 55, East Of Kailash, New Delhi-110065
T : 46599599 I F 46599512
E : gpma@airtelmail.in I W : www.gpmindia.com

DEALT | CHKD | SCALE:- | DATE:- 21/05/2026

NORTH : N