
This is a "PROVISIONAL BUILDING PLAN" approved only for the purpose of inviting Objections from the general public

S.T.P. (HQ) Member Secretary B.P.A.C.
S.T.P. (G) Member B.P.A.C.
C.T.P. (HR.) Chairman B.P.A.C.

TO BE READ WITH THIS OFFICE MEMO NO.:
DATED :

DTP (HQ)
ATP(HQ)
JD.
P.A.
A.T.P
DINESH KUMAR PA(HQ)

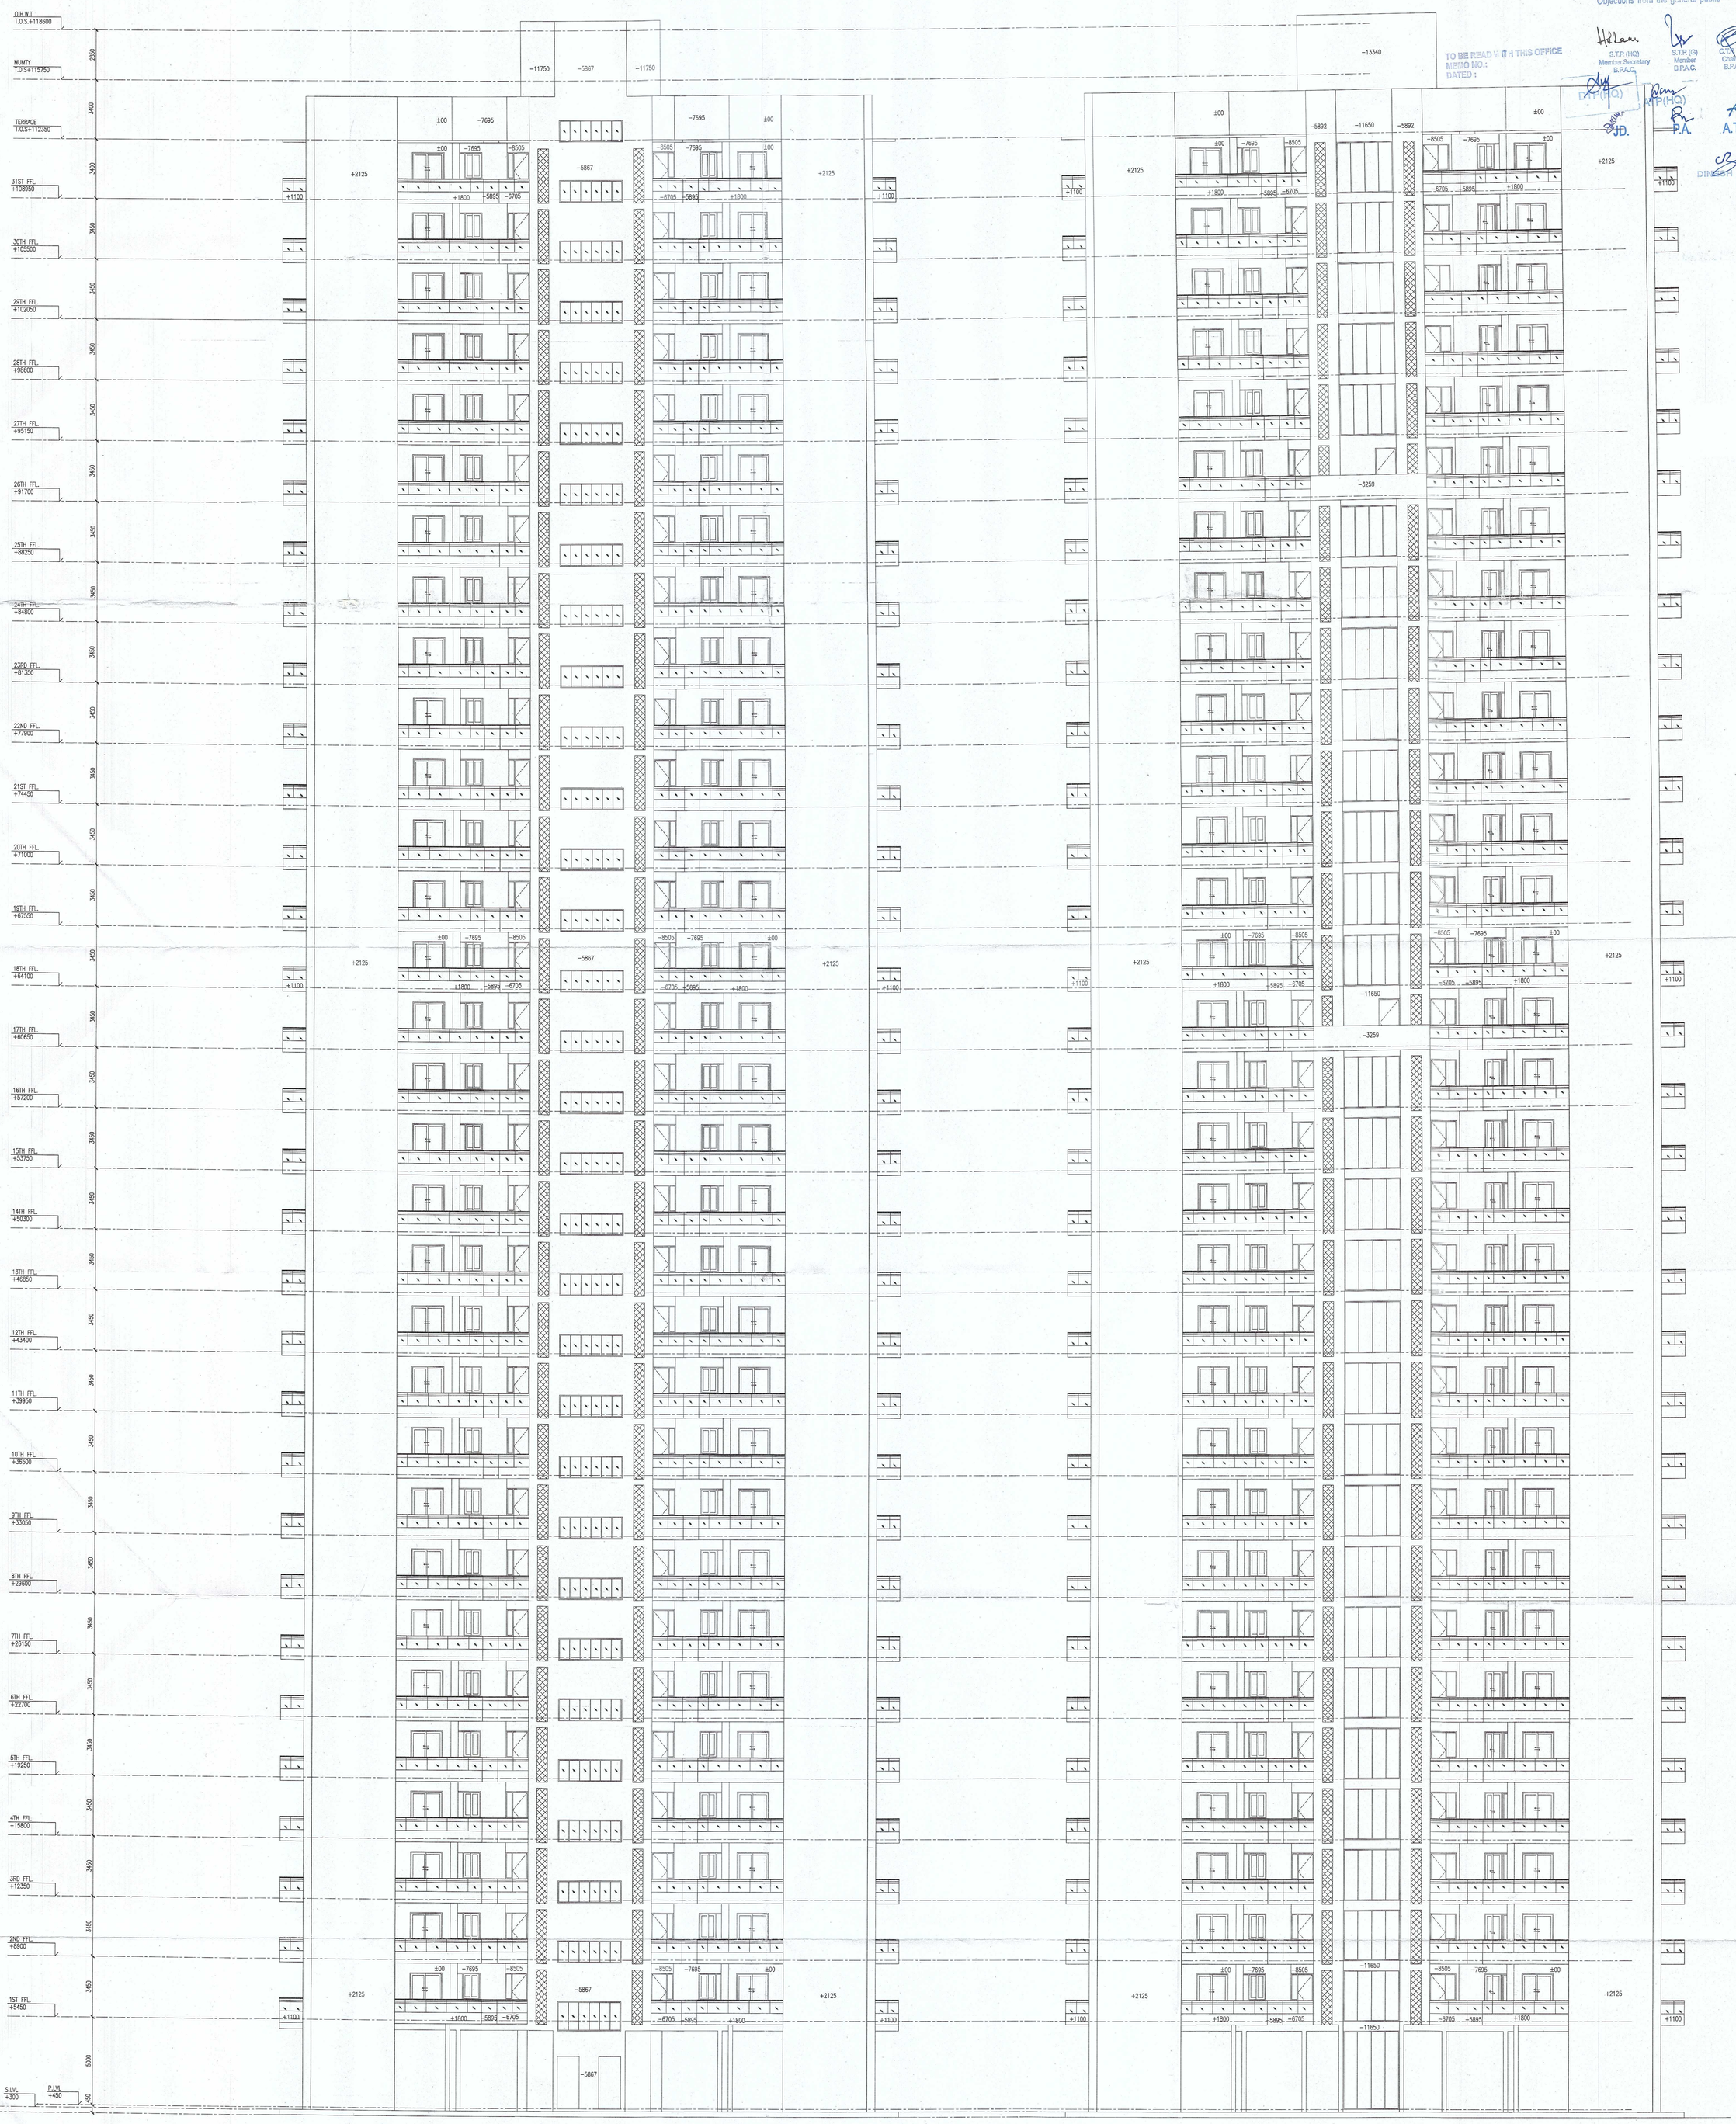

ELEVATION−2

ELEVATION−4

ARCHITECT,S SIGN
BHUPENDERA KUMAR ARCHITECT CA/2004/33978

CLIENT'S SIGN
For ADORE PROPMART LLP
Authorized Signatory

PROJECT
REVISED APPROVAL OF BUILDING PLANS OF GROUP HOUSING COLONY AN AREA MEASURING 9.2453 ACRES (LICENSE NO. 264 OF 2023 DATED 19-12-2023) IN SECTOR-77, GURUGRAM BEING DEVELOPED BY ADORE PROPMART LLP.

FSO, (HQ) Member BPAC

BUILDING NO.
TOWER− T7

SHEET TITLE
ELEVATION−2 & 4

DEALT	SCALE	JOB NO
S.K.	1 : 125	
CHECKED	DATE	DRG. NO
B.K.		GH-SD-18(R1)

ARCHITECT
SAHKO CONSULTANTS LLP
(1001 T-4) UNIT NO. 1001, 10th. FLOOR, TOWER-4, ASSOTECH BUSSINESS, CRESTERRA, PLOT NO. 22, SECTOR-135, NOIDA, U.P.-201305
email : sahkoconsultants@gmail.com