SIGNATURE CLUB
GROUND FLOOR PLAN
SCALE - 1:300

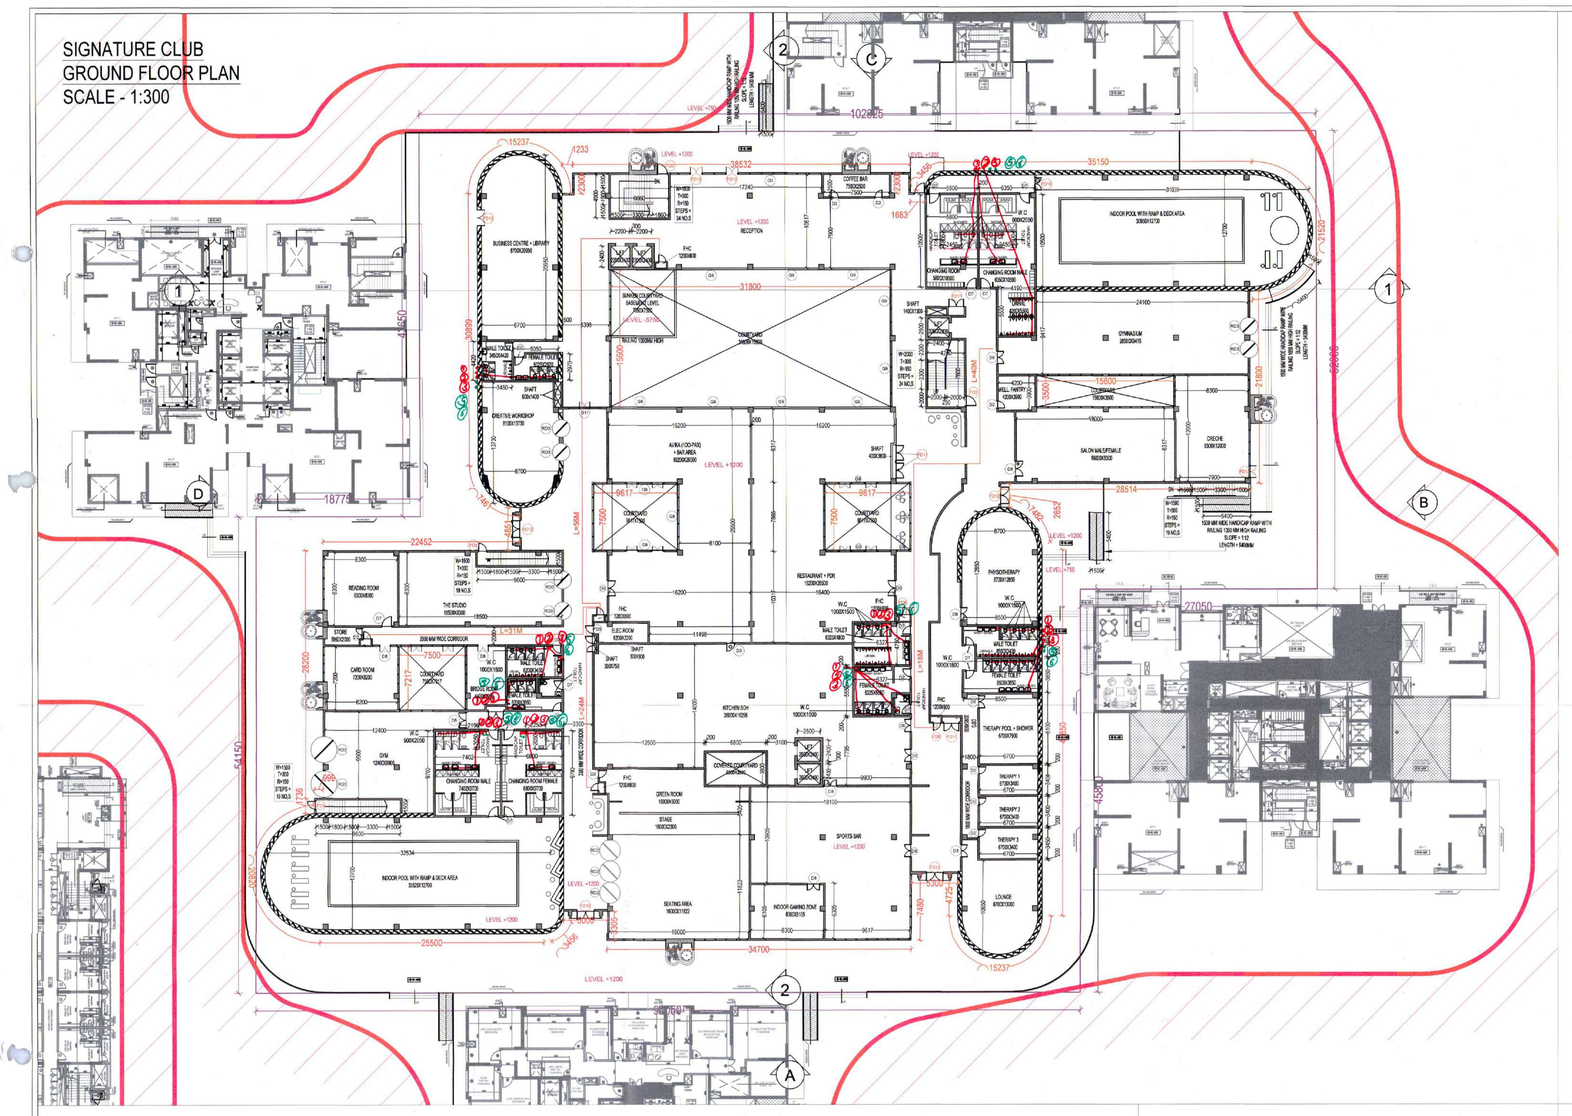

SIGNATURE CLUB
1ST FLOOR PLAN
SCALE - 1:300

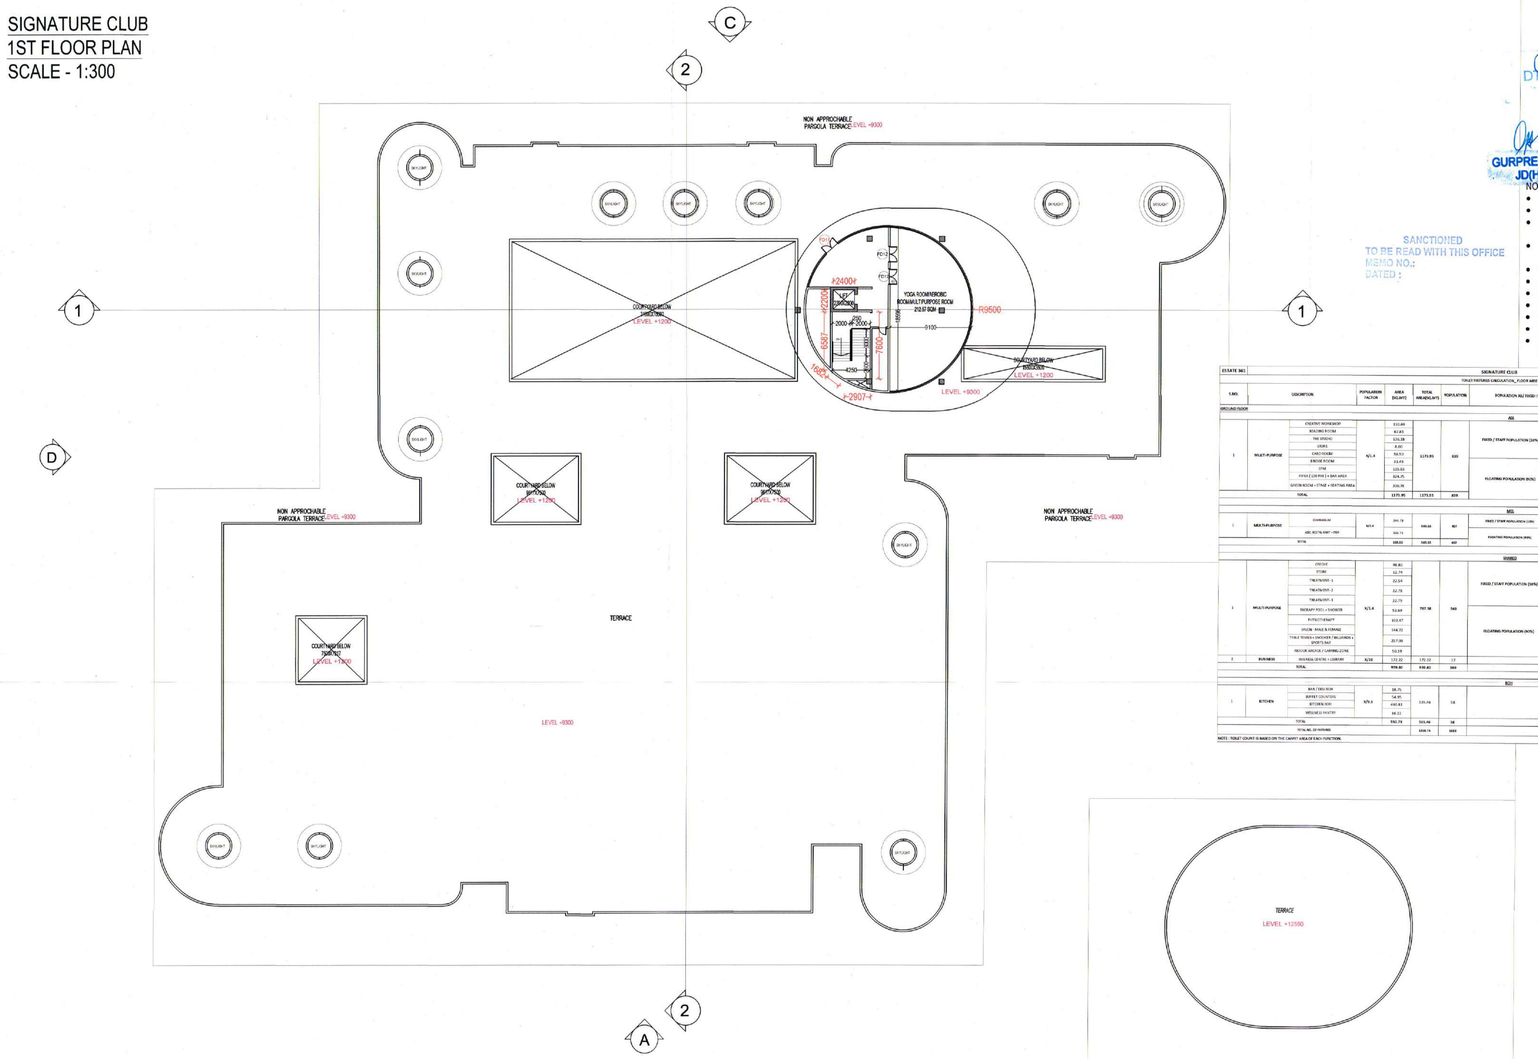

S.T.P.(HQ) Member Secretary B.P.A.C. | S.T.P.(G) Member B.P.A.C. | C.T.P.(HR) Chairman B.P.A.C.
DTP(HQ) | ATP(HQ) | AD | PA | ATP
GURPREET JD(HQ)

NOTE:
- ALL DIMENSIONS ARE IN MM UNLESS MENTIONED.
- ALL MANDATORY SERVICES ARE AS PER N.B.C. NORMS.
- ALL SHAFTS & BASEMENTS ARE MECHANICALLY LIT & VENTILATED.
- ALL SUPERSTRUCTURE & BASEMENTS ARE FULLY SPRINKLERED.
- BASEMENTS ARE MECHANICALLY VENTILATED.
- ALL FLOORS ARE CENTRALLY AIR CONDITIONED.
- STRUCTURAL SYSTEM : BEAM COLUMN SYSTEM.
- SITE AREA AS PER APPROVED ZONING PLAN.
- GATE AND BOUNDARY WALL AS PER STANDARD DETAIL.
- BUILDING HAS COMPLETE POWER BACKUP.
- ALL FLOORS AND BASEMENTS HAVE AUTOMATIC SPRINKLER SYSTEM FOR FIRE FIGHTING AS PER NBC 2016.

SANCTIONED
TO BE READ WITH THIS OFFICE
MEMO NO.:
DATED :

JD(HQ) Member B.P.A.C.

ESTATE NO.: | GENERATOR ID:0 | 29-01-2025







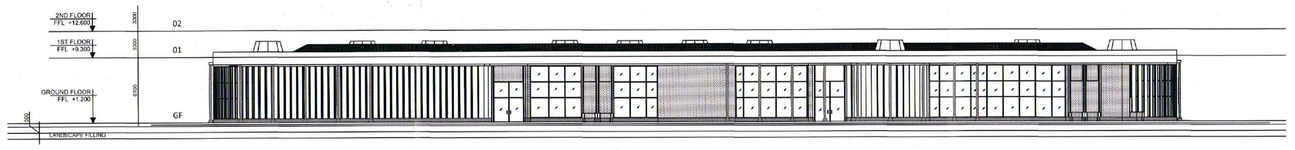

ELEVATION-A

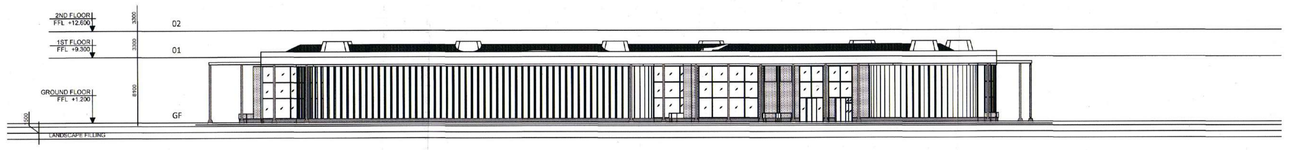

ELEVATION-B

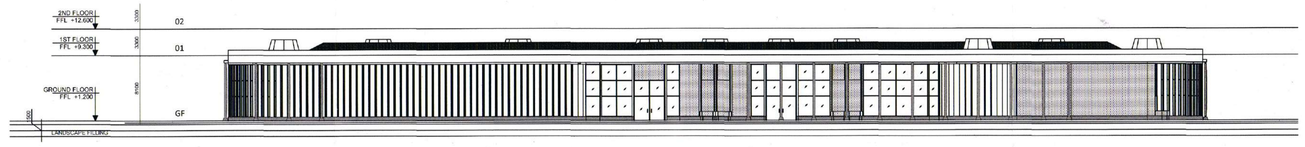

ELEVATION-C

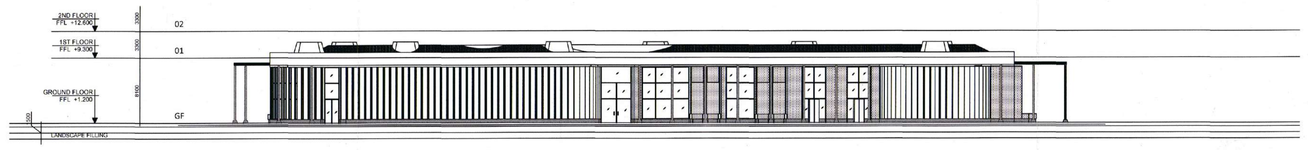

ELEVATION-D

SECTION-1

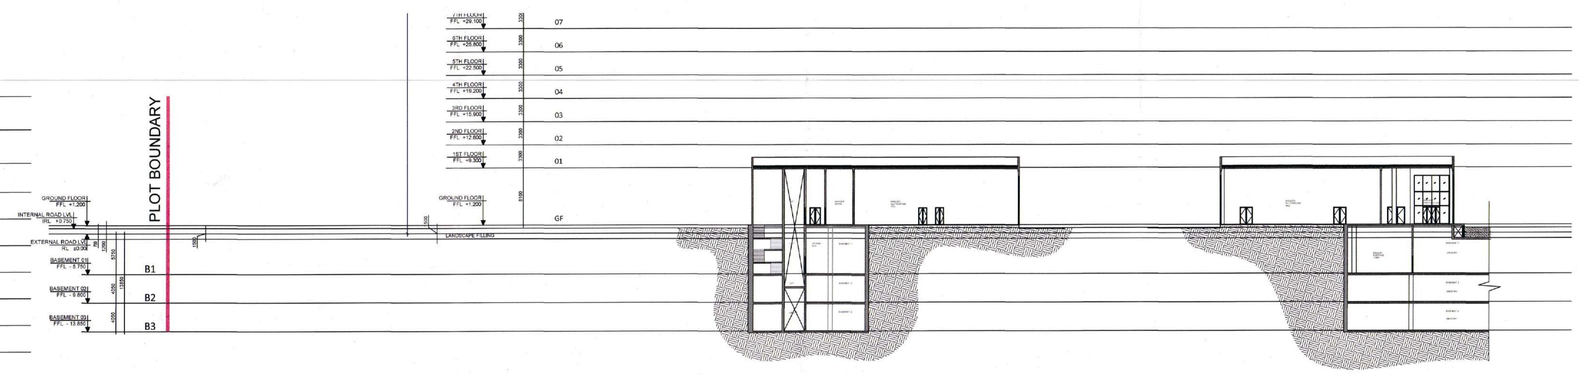

SECTION 1 **SECTION 2**

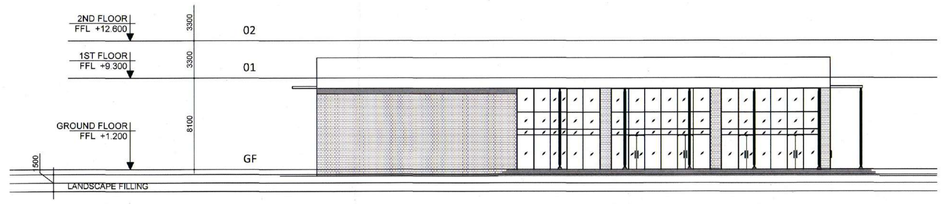

ELEVATION-A

ELEVATION-B

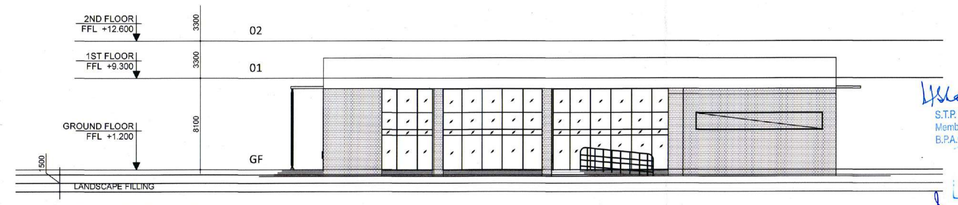

ELEVATION-C

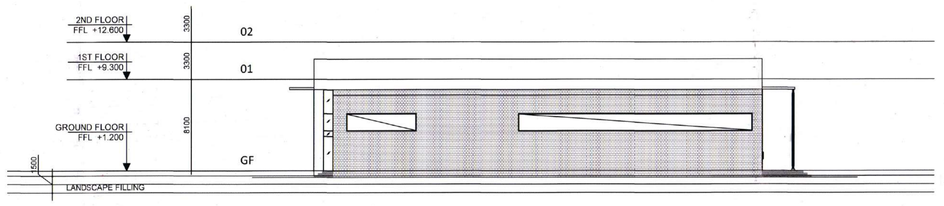

ELEVATION-D

S.T.P.(HQ) Member Secretary B.P.A.C. S.T.P.(G) Member B.P.A.C. C.T.P.(HQ) Chairman B.P.A.C.

DTP(HQ) ATP(HQ) AD PA ATP

GURPREET JDV(HQ) JDT(HQ) & Member B.P.A.C.

SANCTIONED
TO BE READ WITH THIS OFFICE
MEMO NO.:
DATED :

PROJECT	DEVELOPER	DESIGN CONSULTANTS	SERVICES CONSULTANTS	STRUCTURAL CONSULTANTS	ARCHITECT ON RECORD	TITLE	SHEET NO.	ARCHITECT SIGNATURE	OWNER SIGNATURE
PROPOSED GROUP HOUSING COLONY MIX LAND USE (93.95% RESIDENTIAL COMPONENT + 6.05% COMMERCIAL COMPONENT) FOR AN AREA MEASURING 18.2375 ACRES (LICENCE NO. 50 OF 2025, DATED 09/04/2025) IN SECTOR 36, GURUGRAM, HARYANA.	**MAX ESTATES GURGAON TWO LIMITED** LEVEL 20, MAX TOWERS, C-001/A-1, SECTOR - 16B, NOIDA, UP - 201301	**RSP Design Consultants Pvt. Ltd.** Unit 103, Bestech Business Tower, Sector 48, Sohna Road, Gurugram - 122018. Head Office No. 30, Museum Road, Bangalore - 560001. Tel: 25596868, Fax: 25596818, Email: rsp@rspindia.net, Web: www.rspindia.net	**AEON INTEGRATED BUILDING DESIGN CONSULTANTS LLP** A-122, 6th Floor, Sector 136, Noida, UP - 201305 Tel: 0120-6909526	**NNC Design International** G-70, Second Floor, Jaswant Plaza, Shaheen Bagh, Okhla, New Delhi - 110025. Tel: 011-26940734/5/6, Fax: 011-26940734, Email: nnc.mail7@gmail.com	**CONTINENTAL DESIGN STUDIO** #1006, 1st Floor, Sector - 4, Panchkula, Haryana - 134112 Tel: 0172-4014404 Email: continentaldesignstudio@gmail.com	*CLUB & BANQUET BLOCK*	51 (A0)	RATTAN PAL SINGH ARCHITECT CA/2011/51128 CONTINENTAL DESIGN STUDIO Architects & Planners	