



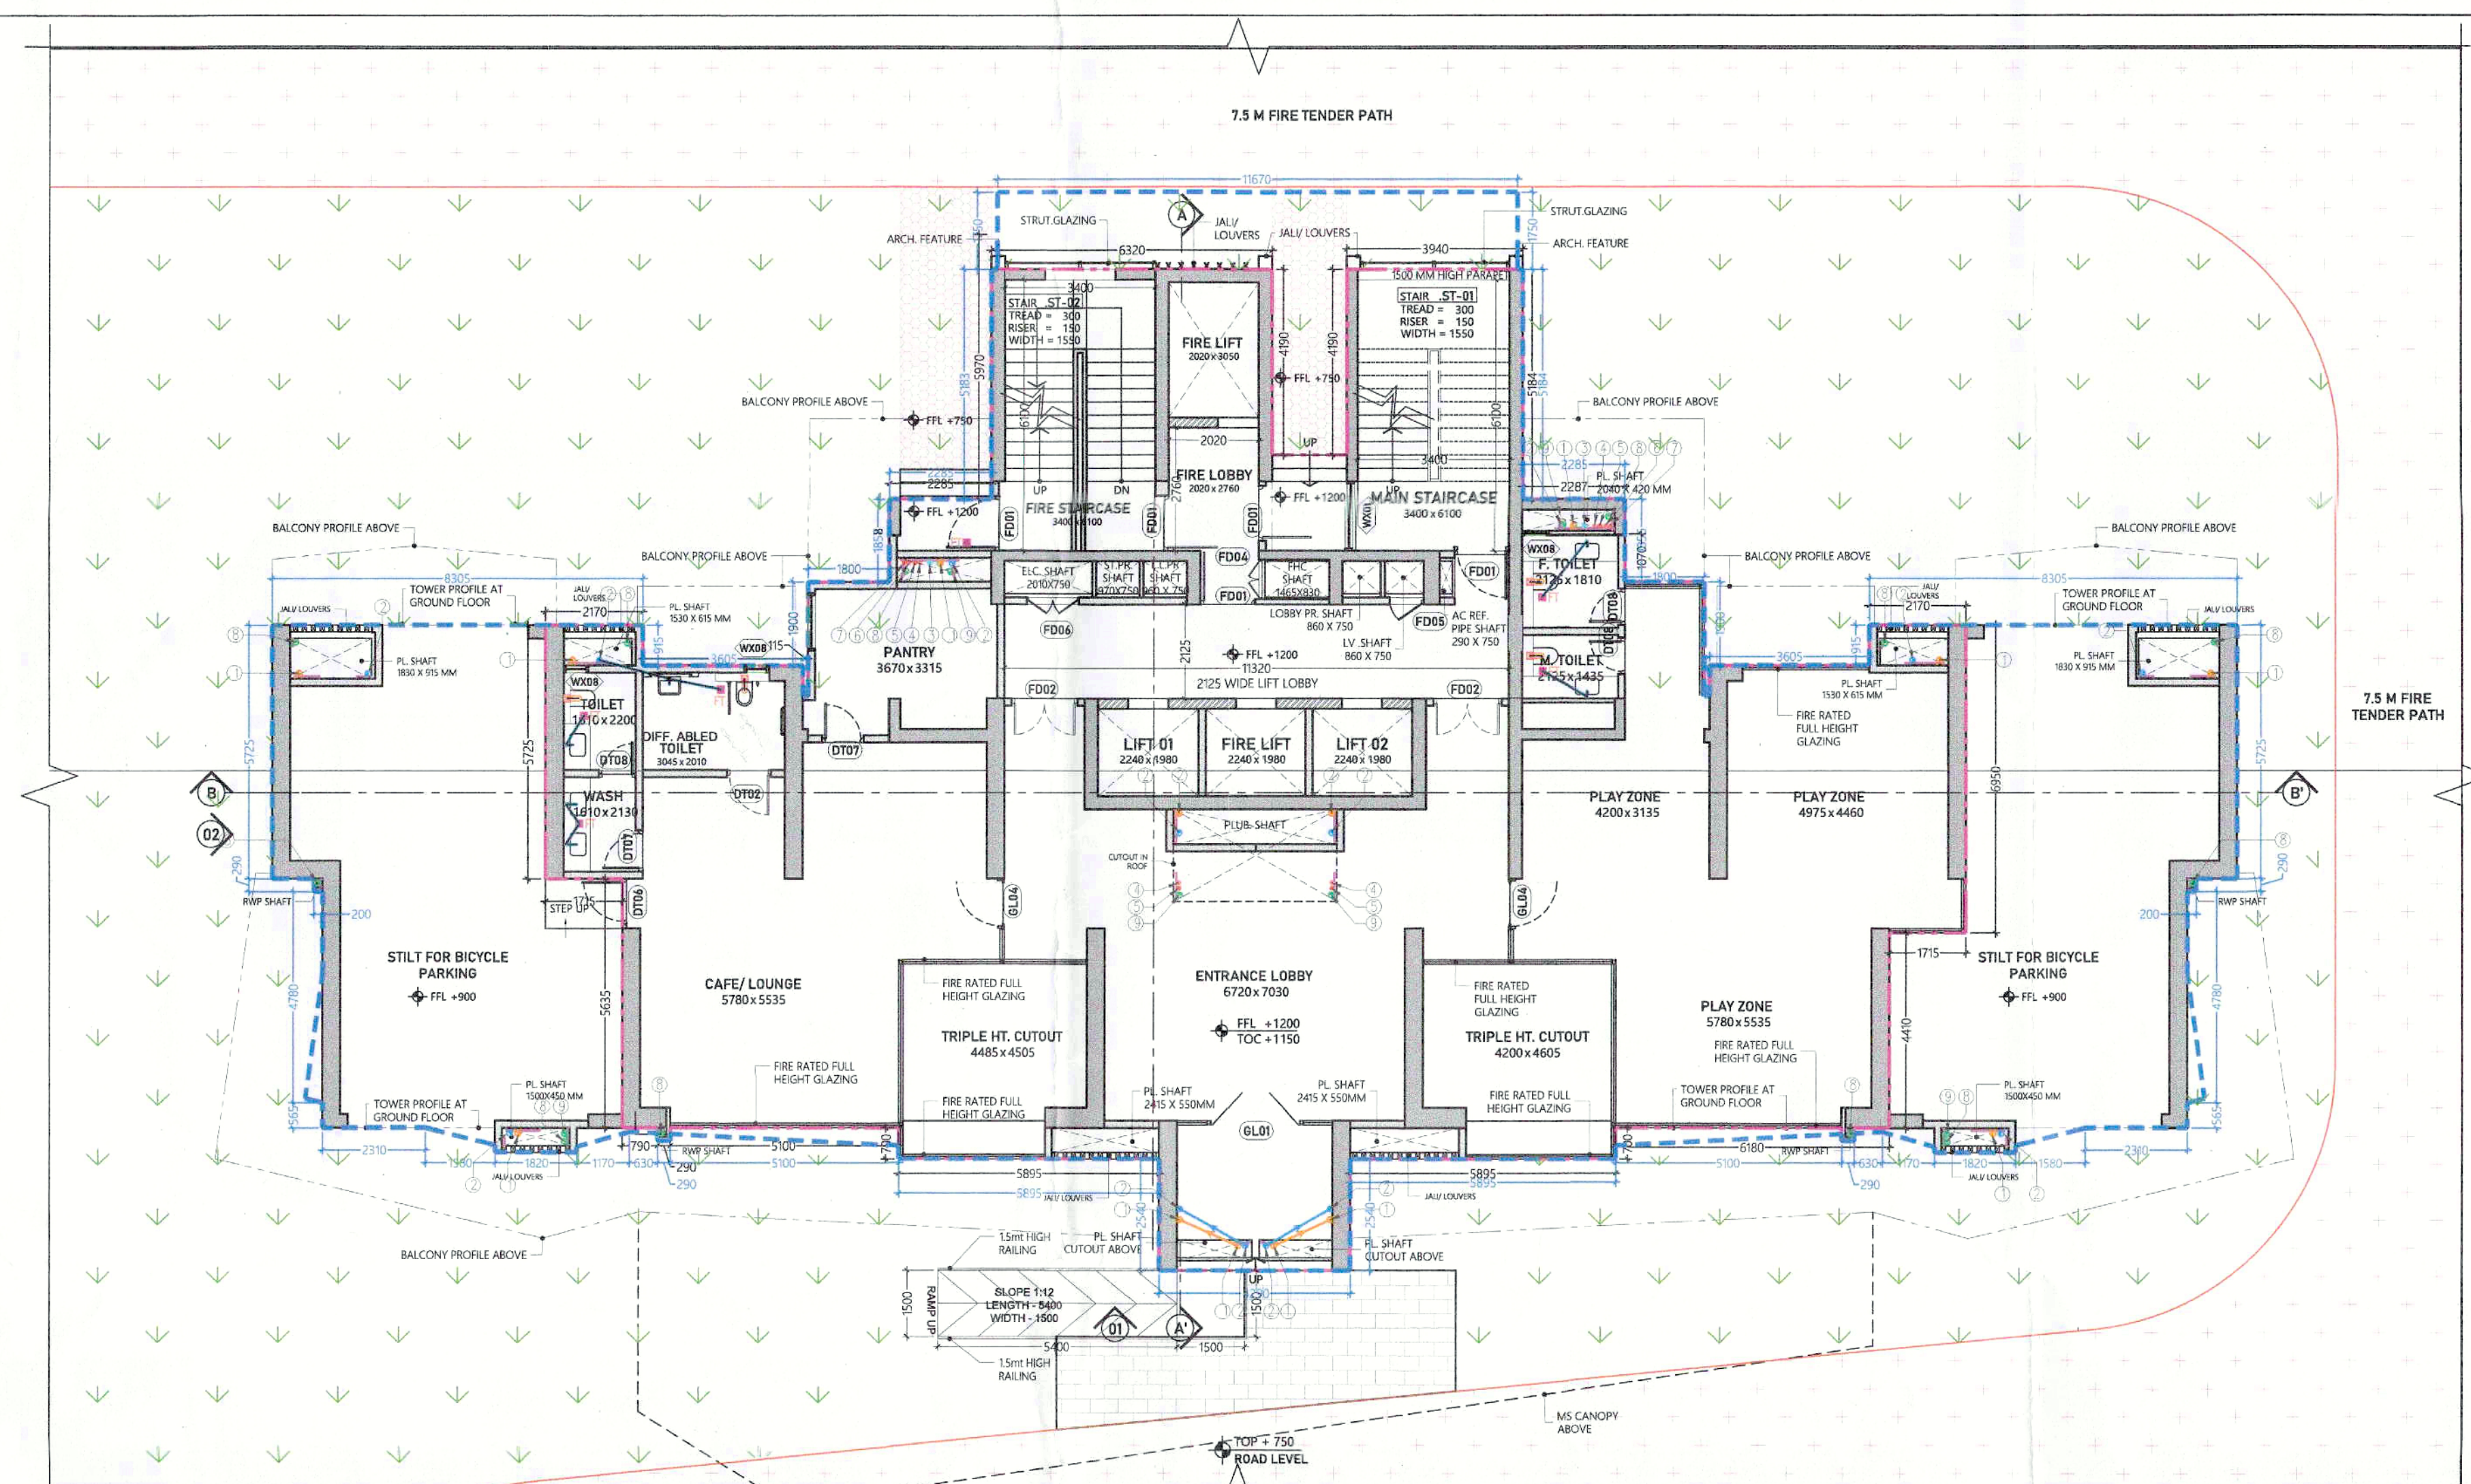

STILT FLOOR / GROUND FLOOR PLAN LVL +1200 MM

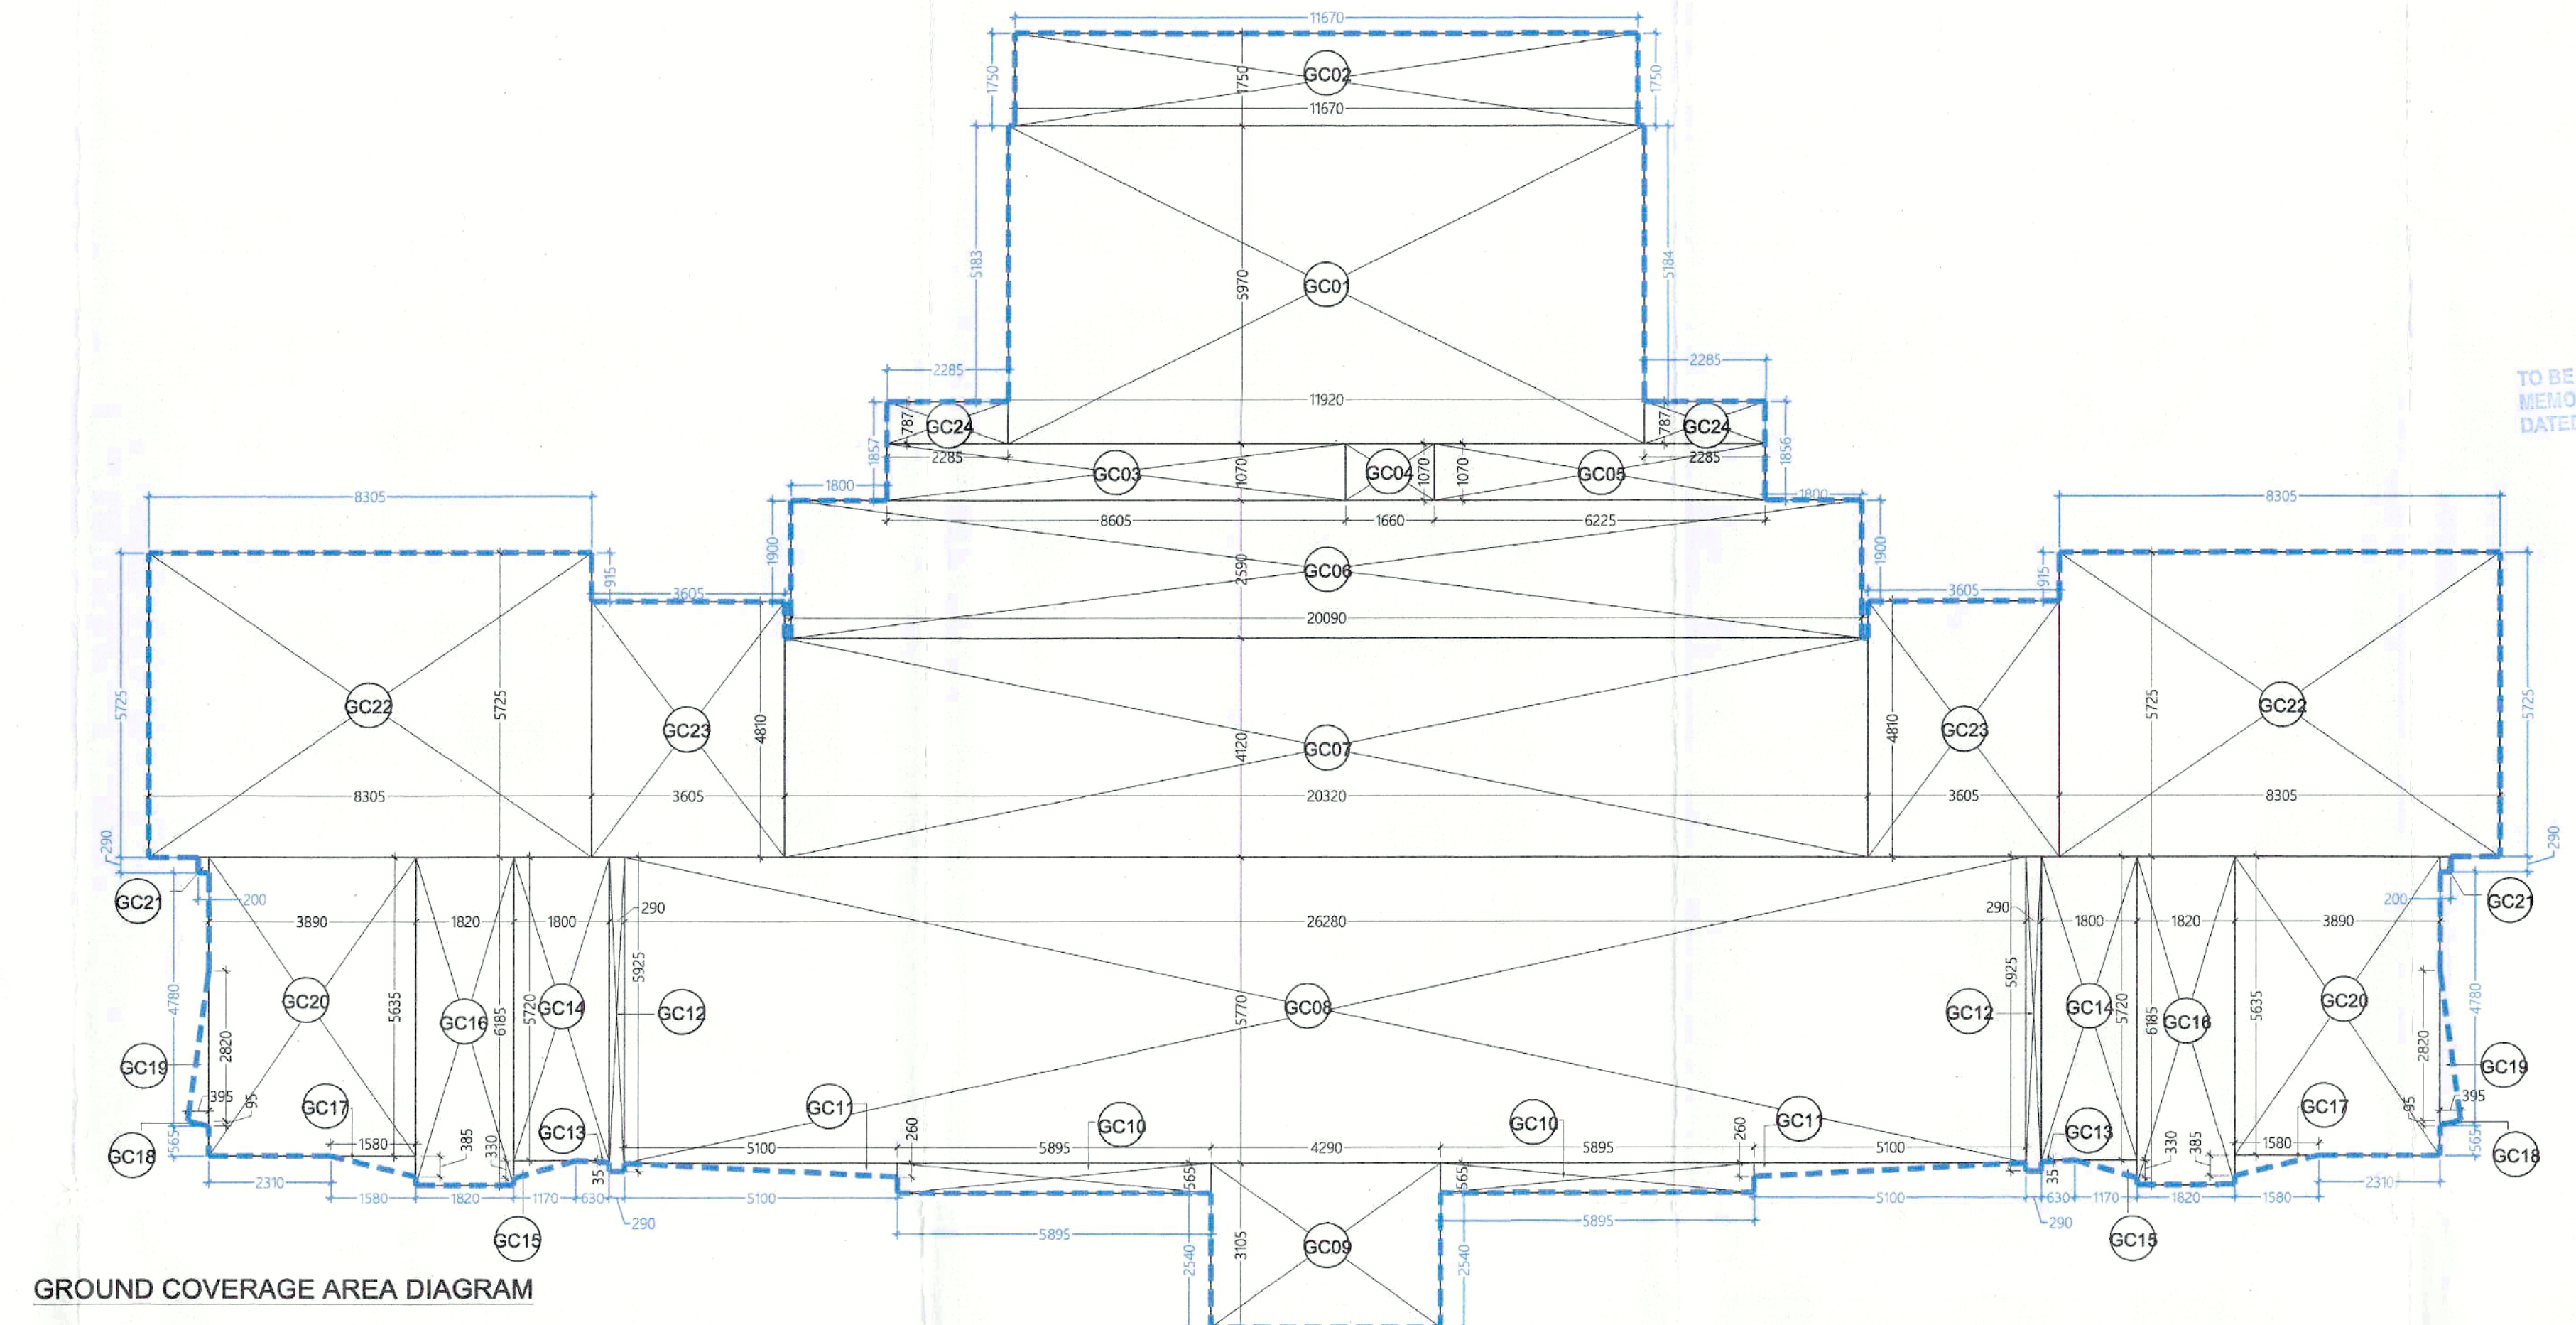

GROUND COVERAGE AREA DIAGRAM

SUMMARY STATEMENT


| S.No. | FLOORS             | GROUND COVERAGE (SQM) | FAR (SQM) | NON-FAR (SQM) | BUILTUP AREA (SQM) |
|-------|--------------------|-----------------------|-----------|---------------|--------------------|

UNIT CALCULATION


|                        |                |
|------------------------|----------------|
| TOTAL NUMBER OF FLOORS | 29             |
| NO. OF UNITS PER FLOOR | 2              |
| TOTAL NO. OF UNITS     | 29X2= 58 UNITS |

BUILDING IS CENTRALIZED MECHANICALLY VENTILATED ON ALL FLOOR & 100% POWER BACK UP

STILT FLOOR / GROUND FLOOR PLAN - FAR AREA DIAGRAM

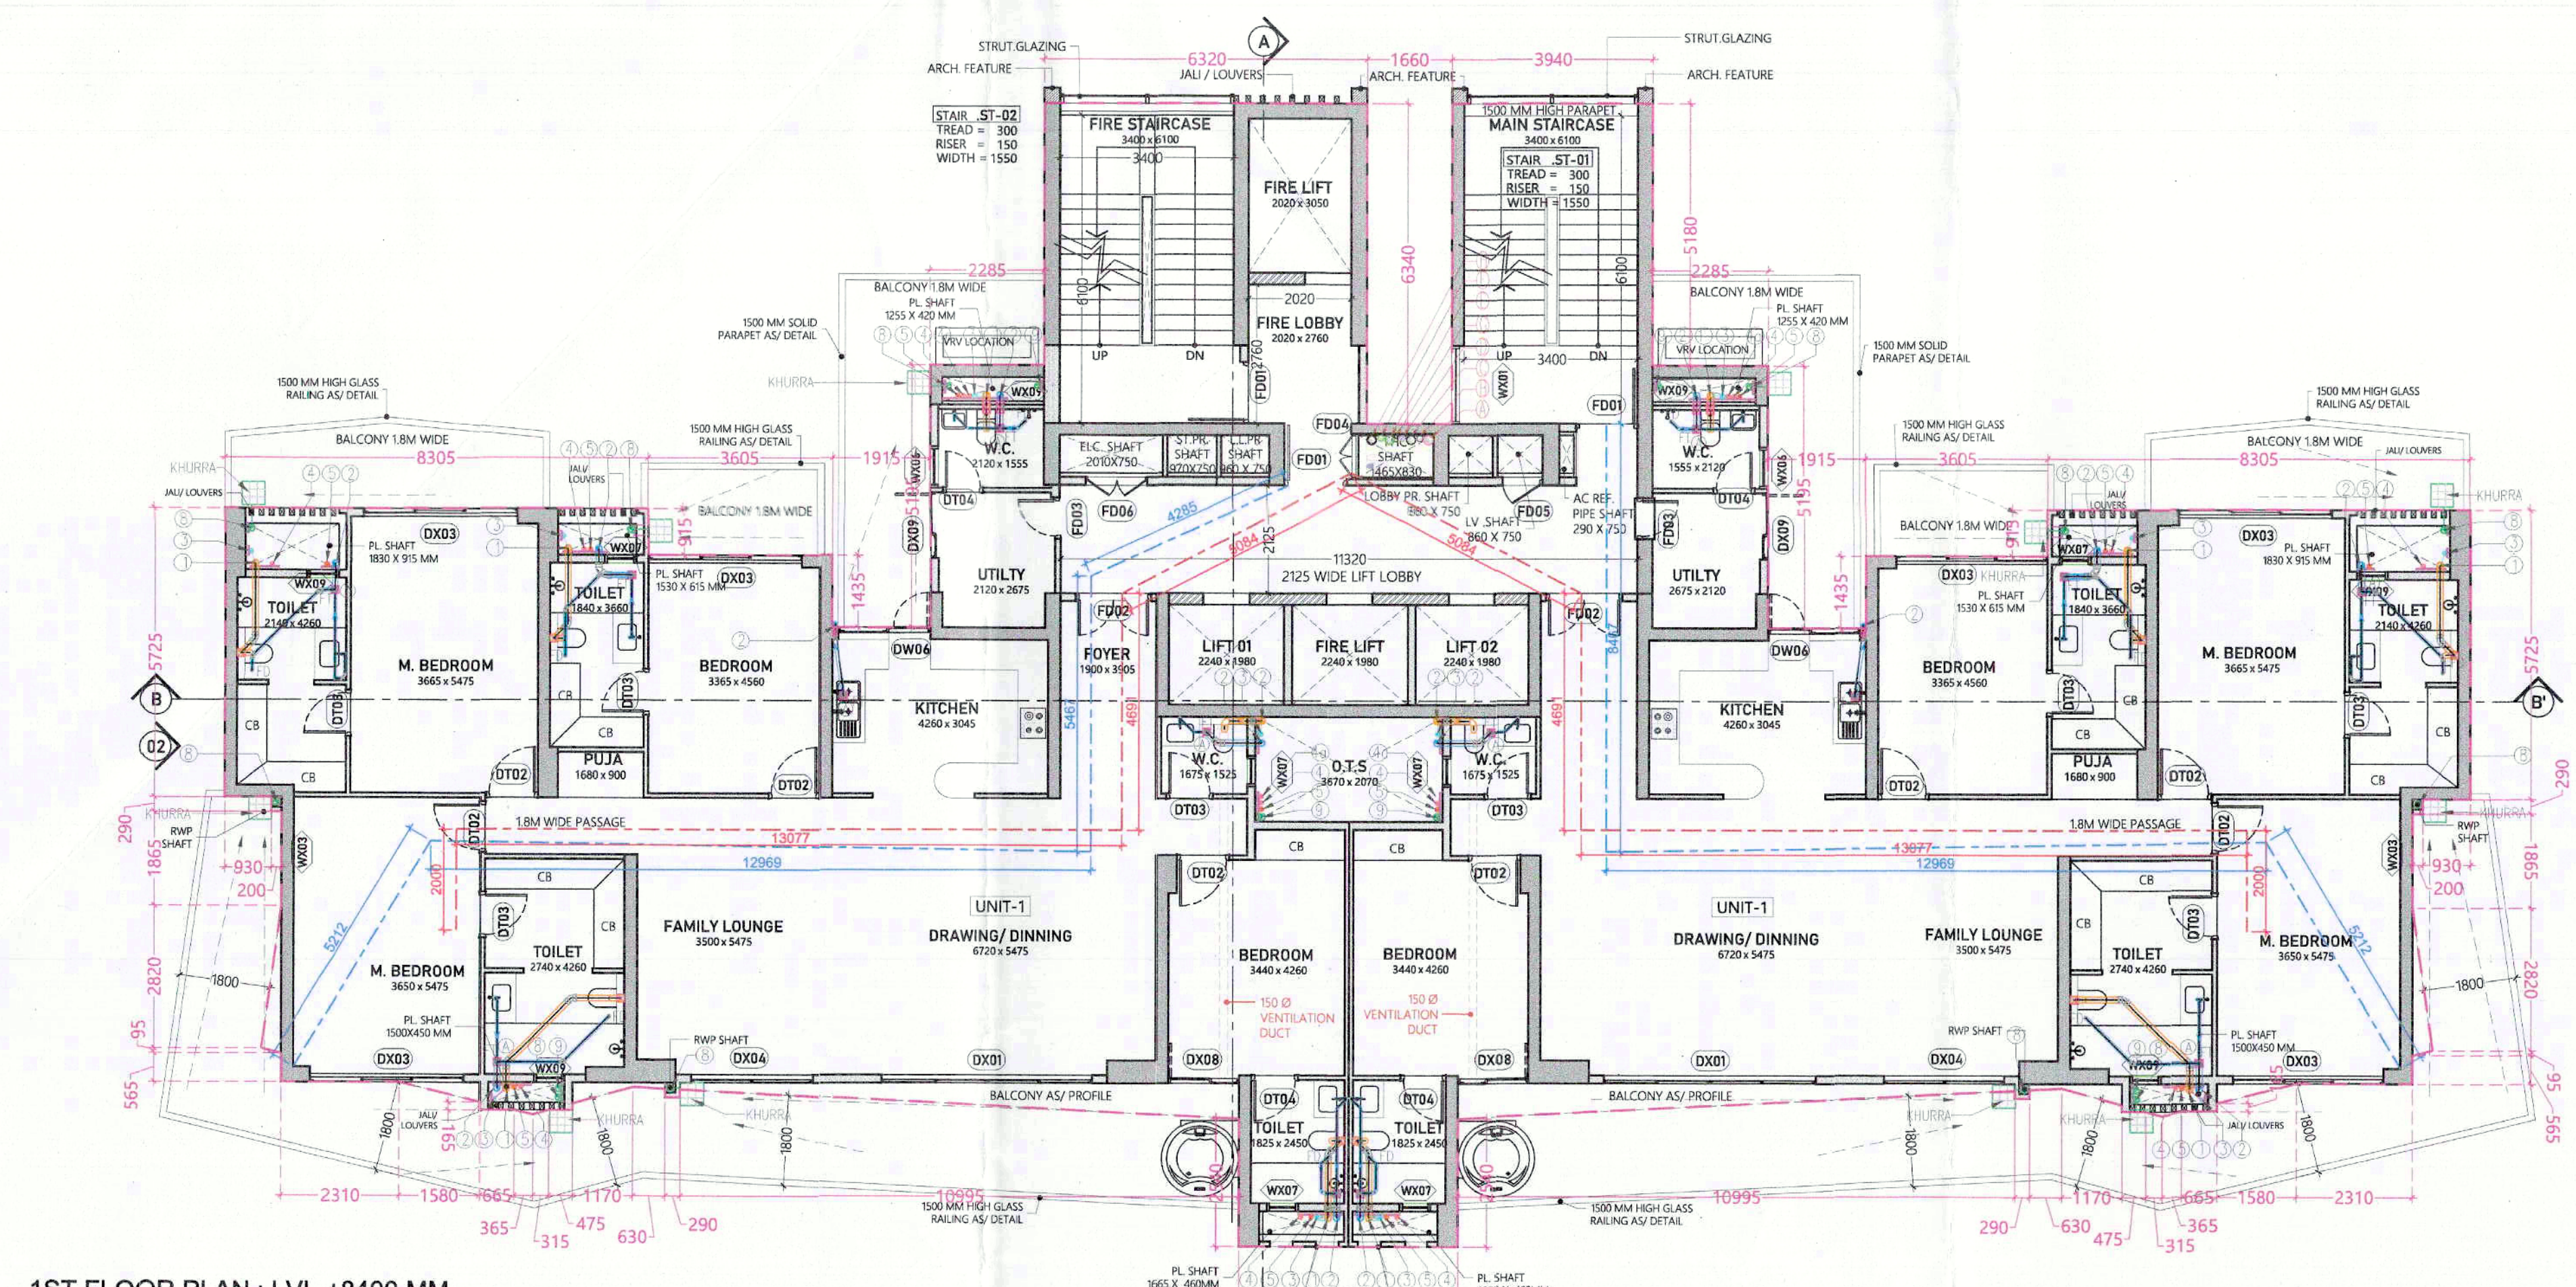

1ST FLOOR PLAN; LVL +8400 MM

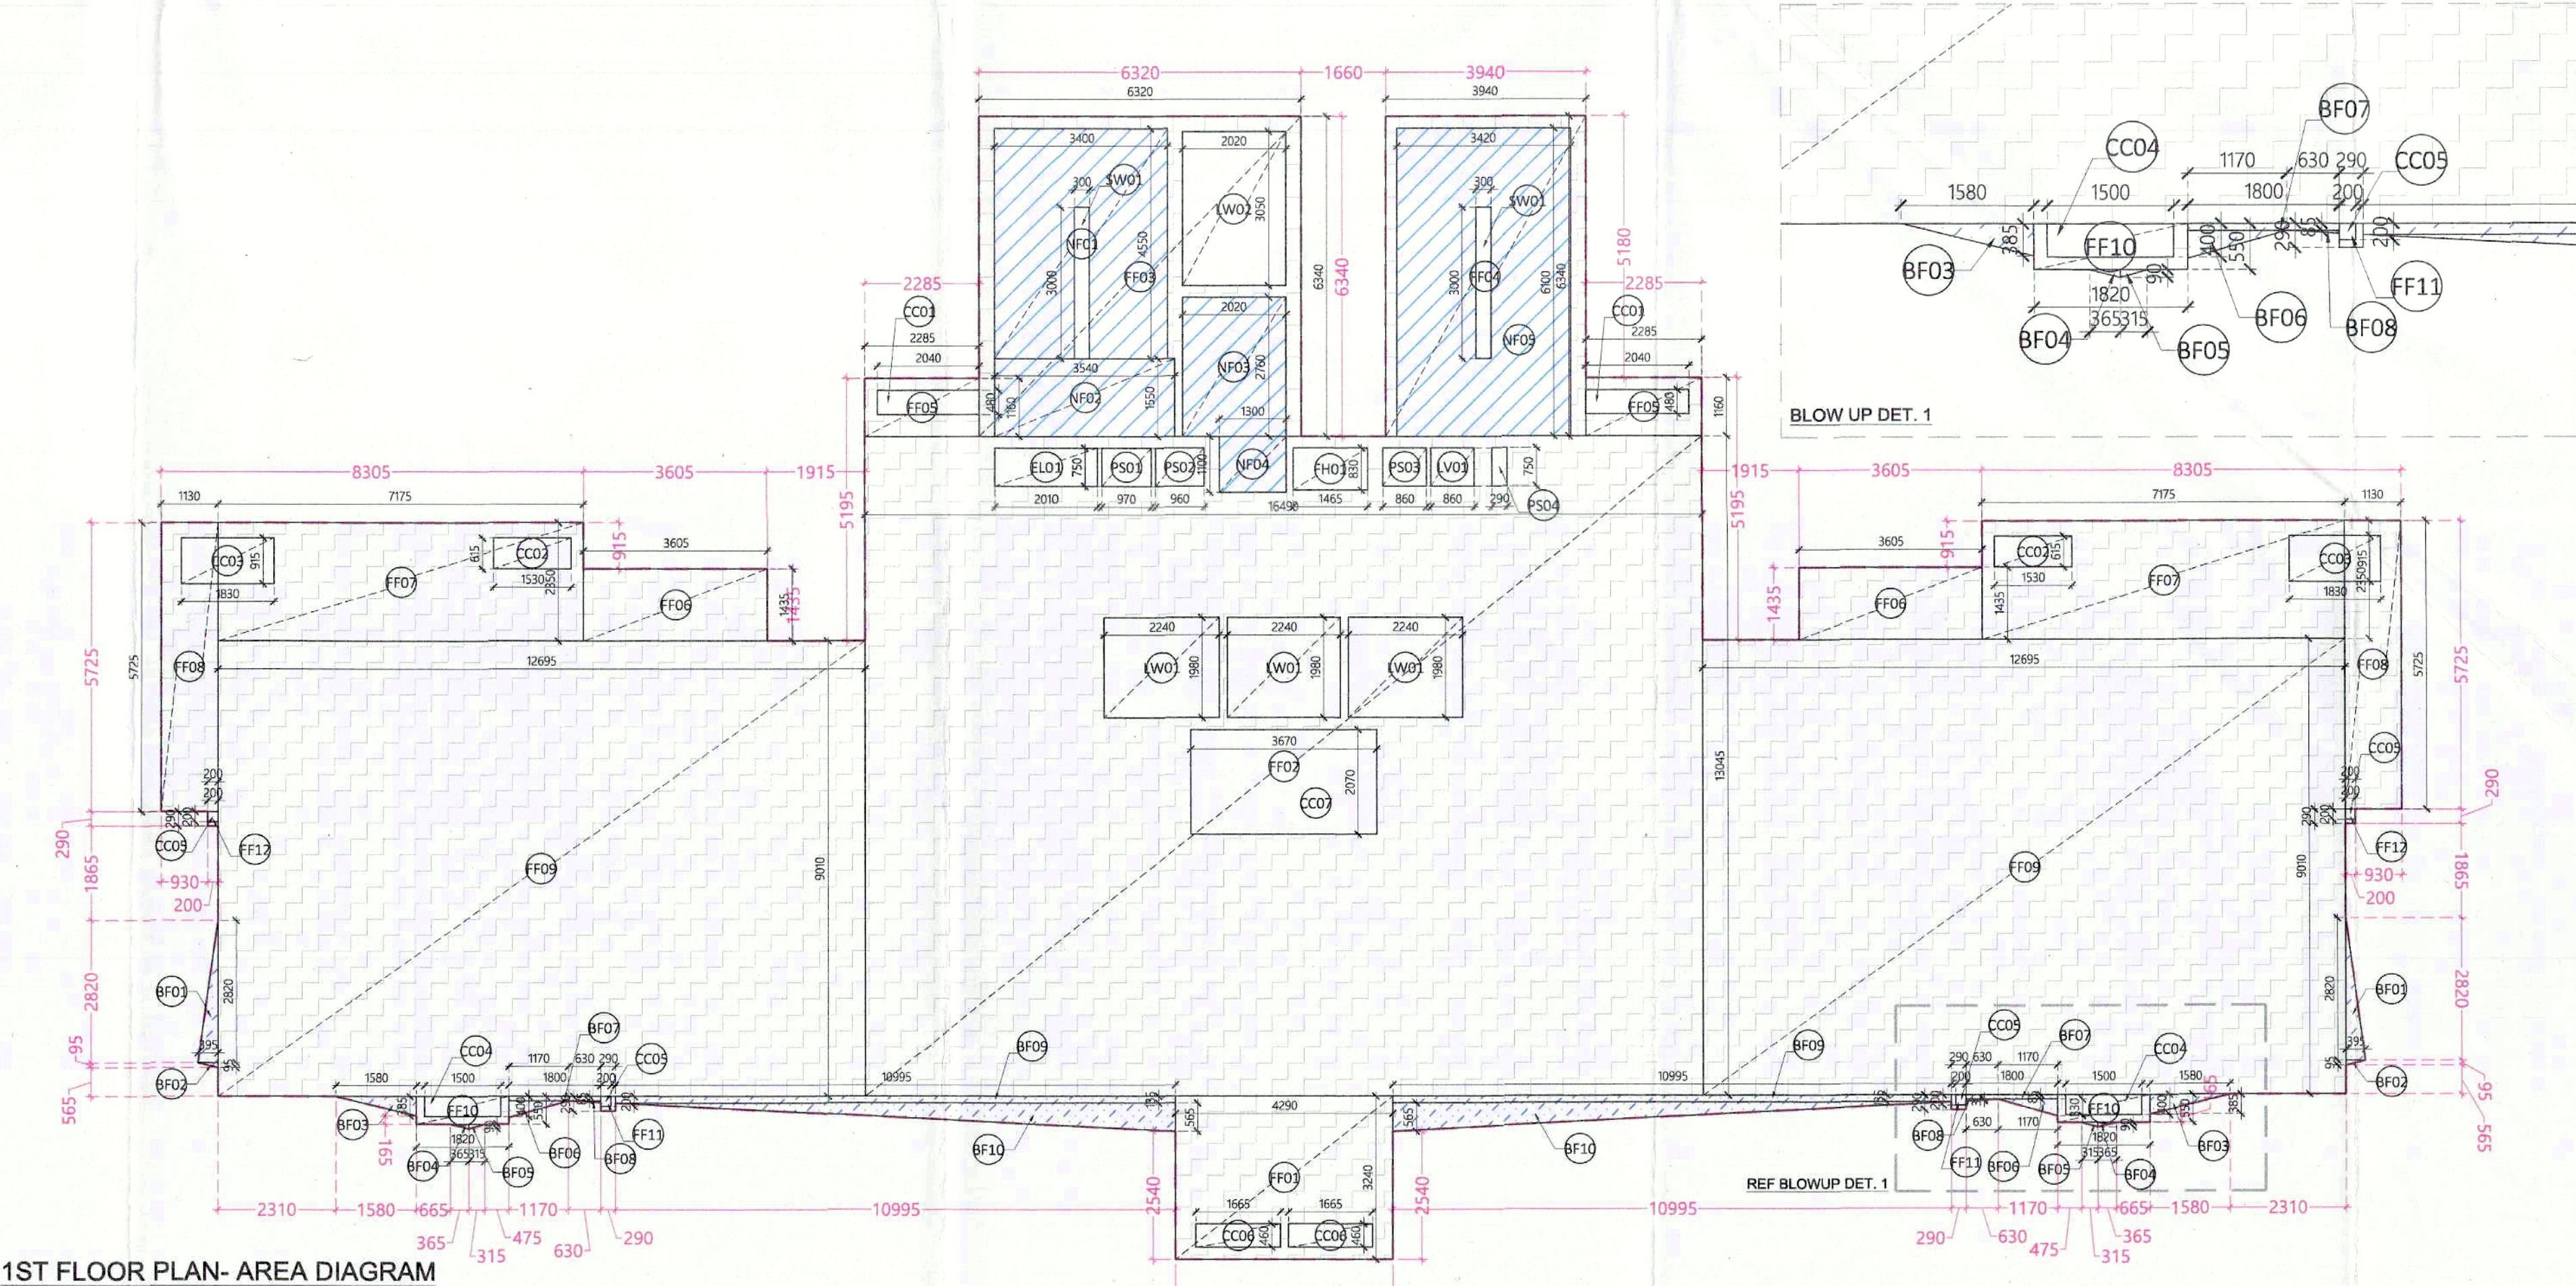

1ST FLOOR PLAN- AREA DIAGRAM

| S.No.                 | G.C.   | FAR    | NON FAR |
|-----------------------|--------|--------|---------|
| NON-FAR AREA OF FLOOR | 643.96 | 433.37 | 210.59  |
| TOTAL NON-FAR AREA    |        |        | 210.59  |

This is a "PROVISIONAL BUILDING PLAN" approved only for the purpose of inviting applications from the general public.

OWNER SIGN:

ARCHITECT SIGN:

TO BE READ WITH THIS OFFICE MEMO NO. DATED:

This drawing is a "COPYRIGHT" contents of this drawing or part thereof may not be used or reproduced without the permission of the Architect.

OWNER SIGN:

ARCHITECT SIGN:

| D/W ID | FINISHED FRAME |      |        |        | LOCATION                        |
|--------|----------------|------|--------|--------|---------------------------------|
|        | WIDTH          | CELL | LENGTH | HEIGHT |                                 |
|        |                |      | mm     | mm     |                                 |
| DT01   | 1500           | 0    | 2700   | 2700   | Drawing room (entrance)         |
| DT02   | 1000           | 0    | 2400   | 2400   | Bedroom                         |
| DT03   | 1000           | 0    | 2400   | 2400   | Talk & Powder room              |
| DT04   | 800            | 0    | 2400   | 2400   | Bedroom                         |
| DT05   | 1500           | 0    | 2700   | 2700   | Lift Lobby                      |
| DT06   | 1000           | 0    | 2700   | 2700   | Charming Room/Cafe              |
| DT07   | 900            | 0    | 2700   | 2700   | Family Trainer's room/Wash area |
| DT08   | 800            | 0    | 2700   | 2700   | Toilet                          |
| DT09   | 1000           | 0    | 2700   | 2700   | Bedroom                         |
| DT10   | 1000           | 0    | 2700   | 2700   | Bedroom                         |
| DT234  | 1000           | 0    |        |        |                                 |