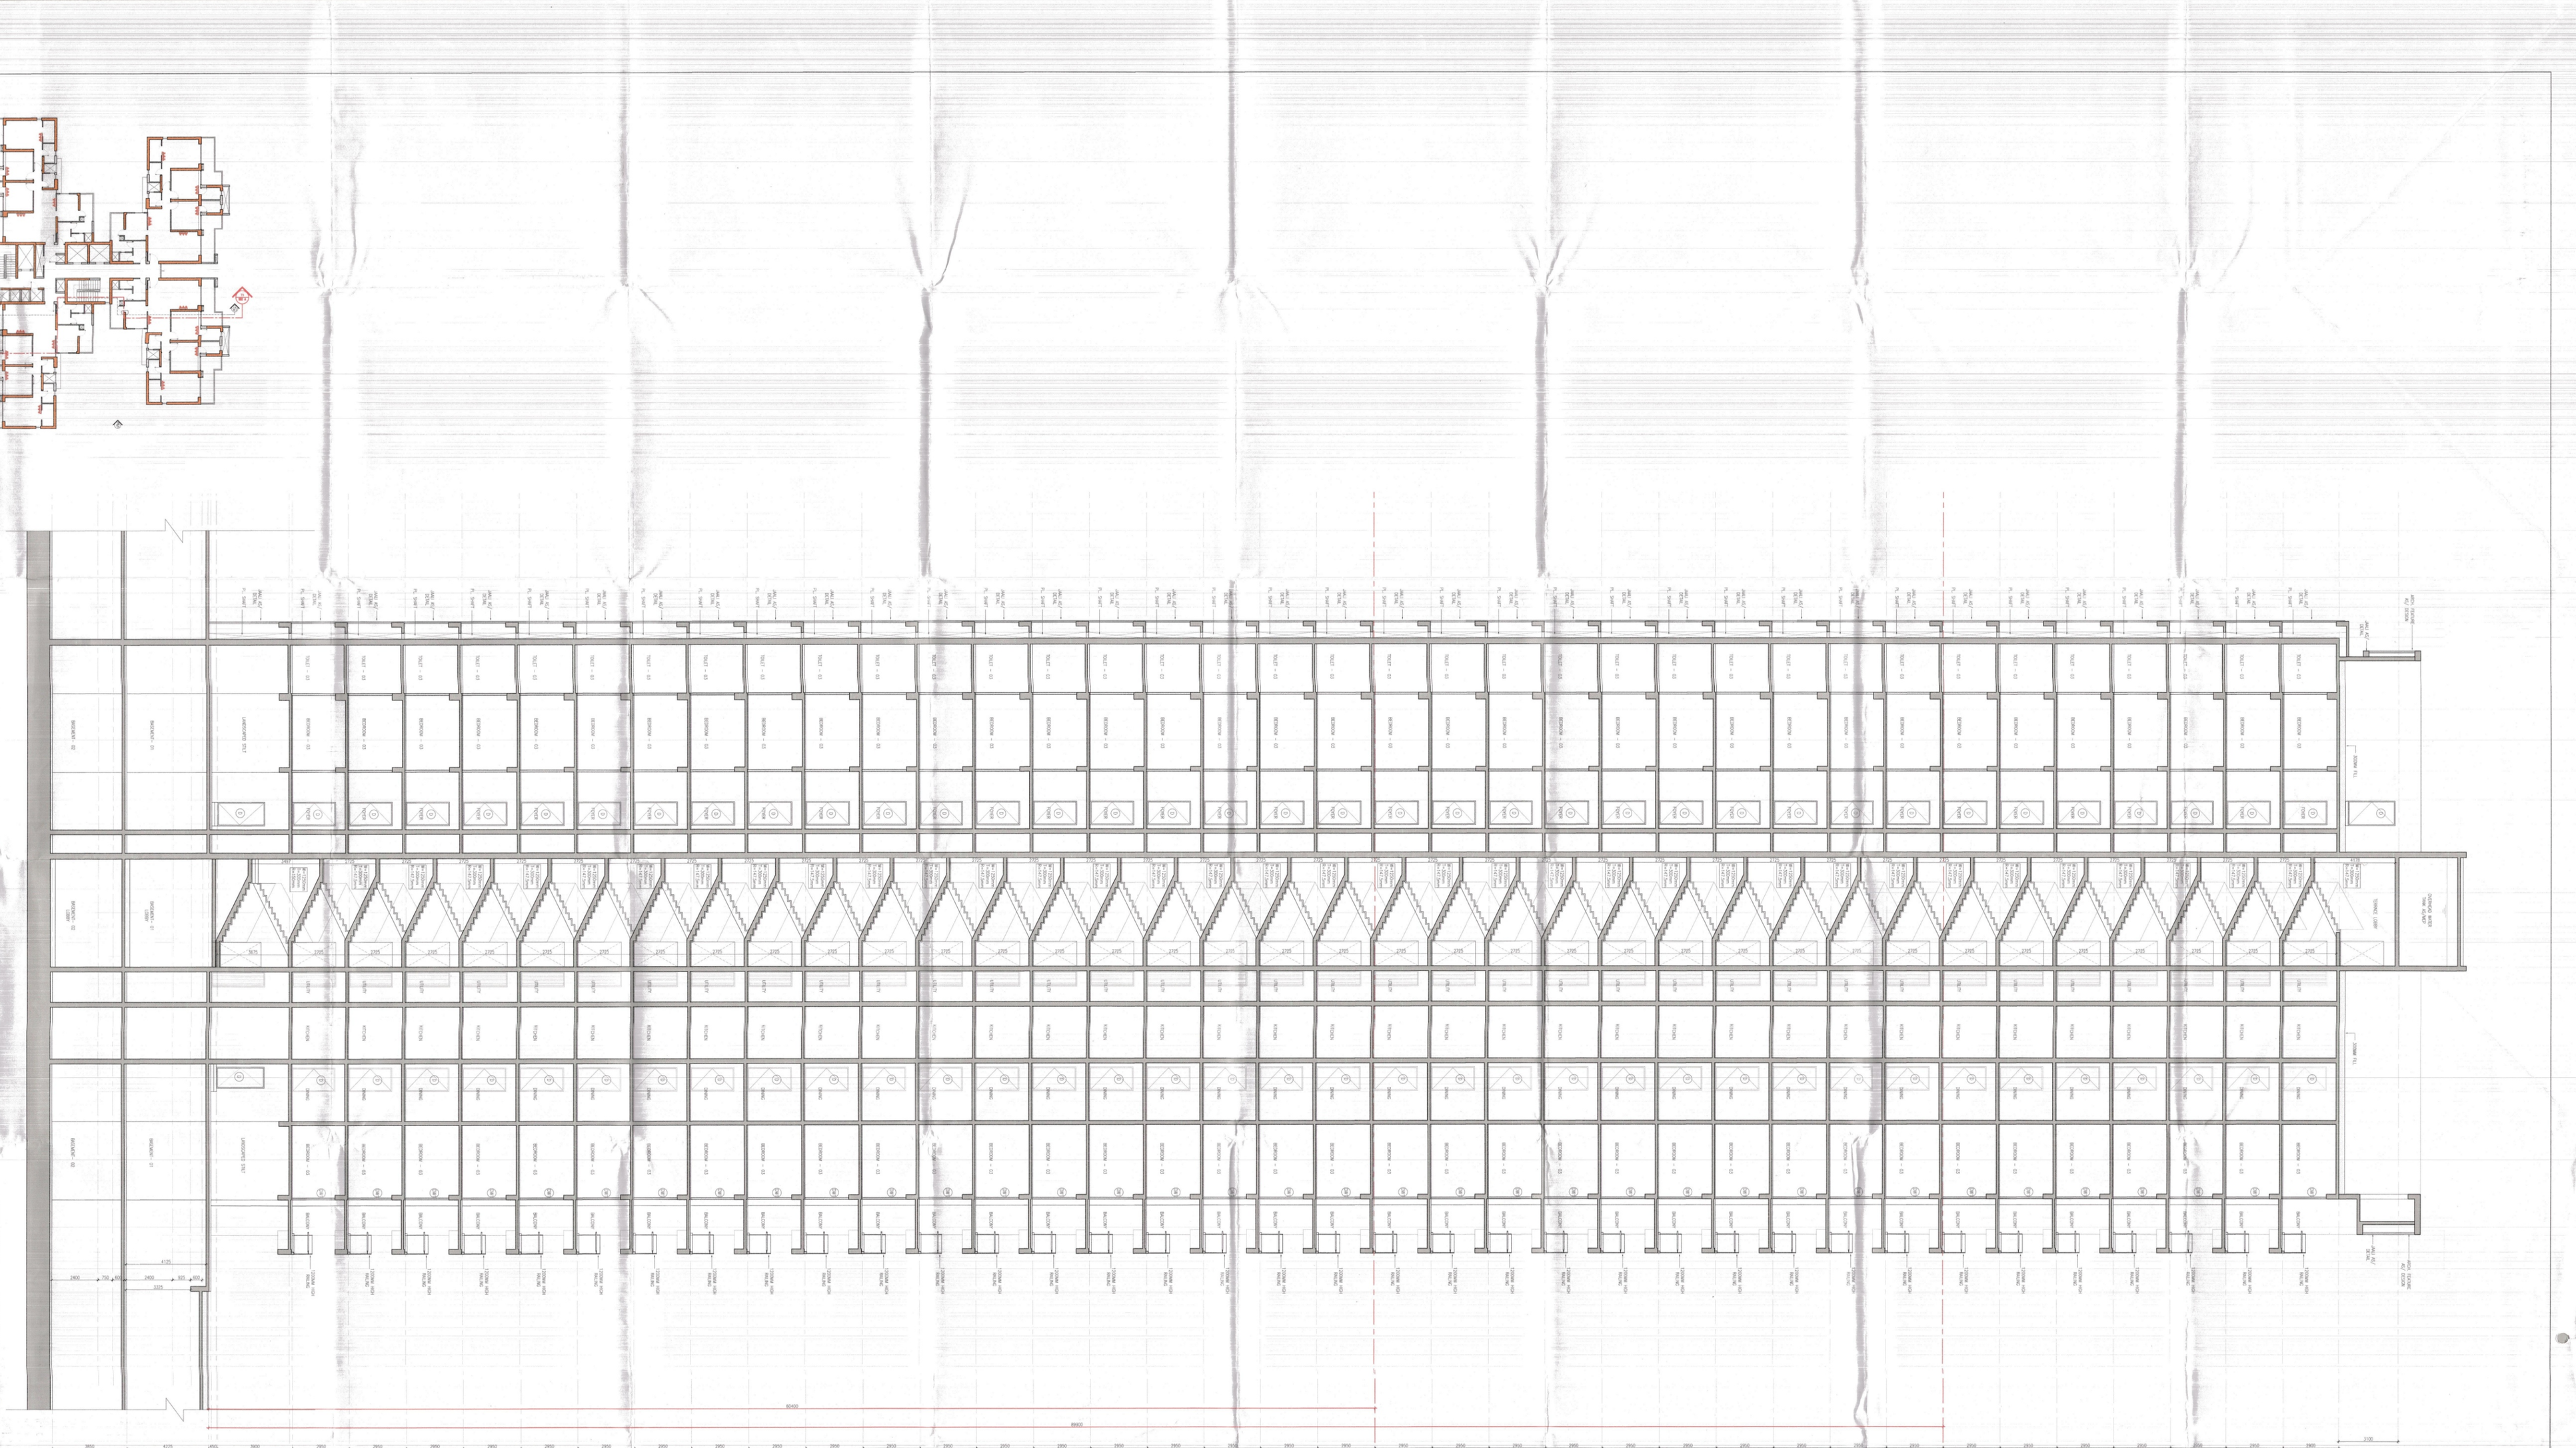


KEY PLAN

SUBMISSION DRAWINGS
FOR APPROVAL AND STAMPING

PROJECT
Revised / Proposed building plan for Mixed land Use Colony (75% Residential and 25% Commercial) under TOD policy over an area measuring 1.4 2023 acres in the revenue estate of Village Hoydpur Sector-87, Gurugram being developed by Godrej Properties
(Lic No151 of 2023 Dated 20-07-2023)

DEVELOPER
Godrej Properties Ltd.
Godrej PROPERTIES
Godrej One, Pirojshanagar, Eastern Express Highway, Vikhroli (East), Mumbai - 400 079.

DEVELOPER'S SIGNATURE :

AUTHORIZED SIGNATORY

ARCHITECT'S SIGNATURE :

DRAWING NAME
Tower 09
SECTION A

DRAWING NO.
S-56

SCALE	1:100
DATE	05.11.2025

ARCHITECT
MORPHOGENESIS
41, Industrial Estate, Okhla Phase - III,
New Delhi 110020
TEL: 91 11 41820170
E Mail: studio@morphogenesis.org

CONSULTING STRUCTURAL ENGINEER
WHITBY WOOD

CONSULTING MEP
PROJON

CONSULTING LANDSCAPE ARCHITECT
MORPHOGENESIS
41, Industrial Estate, Okhla Phase - III,
New Delhi 110020
TEL: 91 11 41820170
E Mail: studio@morphogenesis.org

KEY PLAN

NOTES:

SUBMITTED
APPROVED
APPROVED
APPROVED