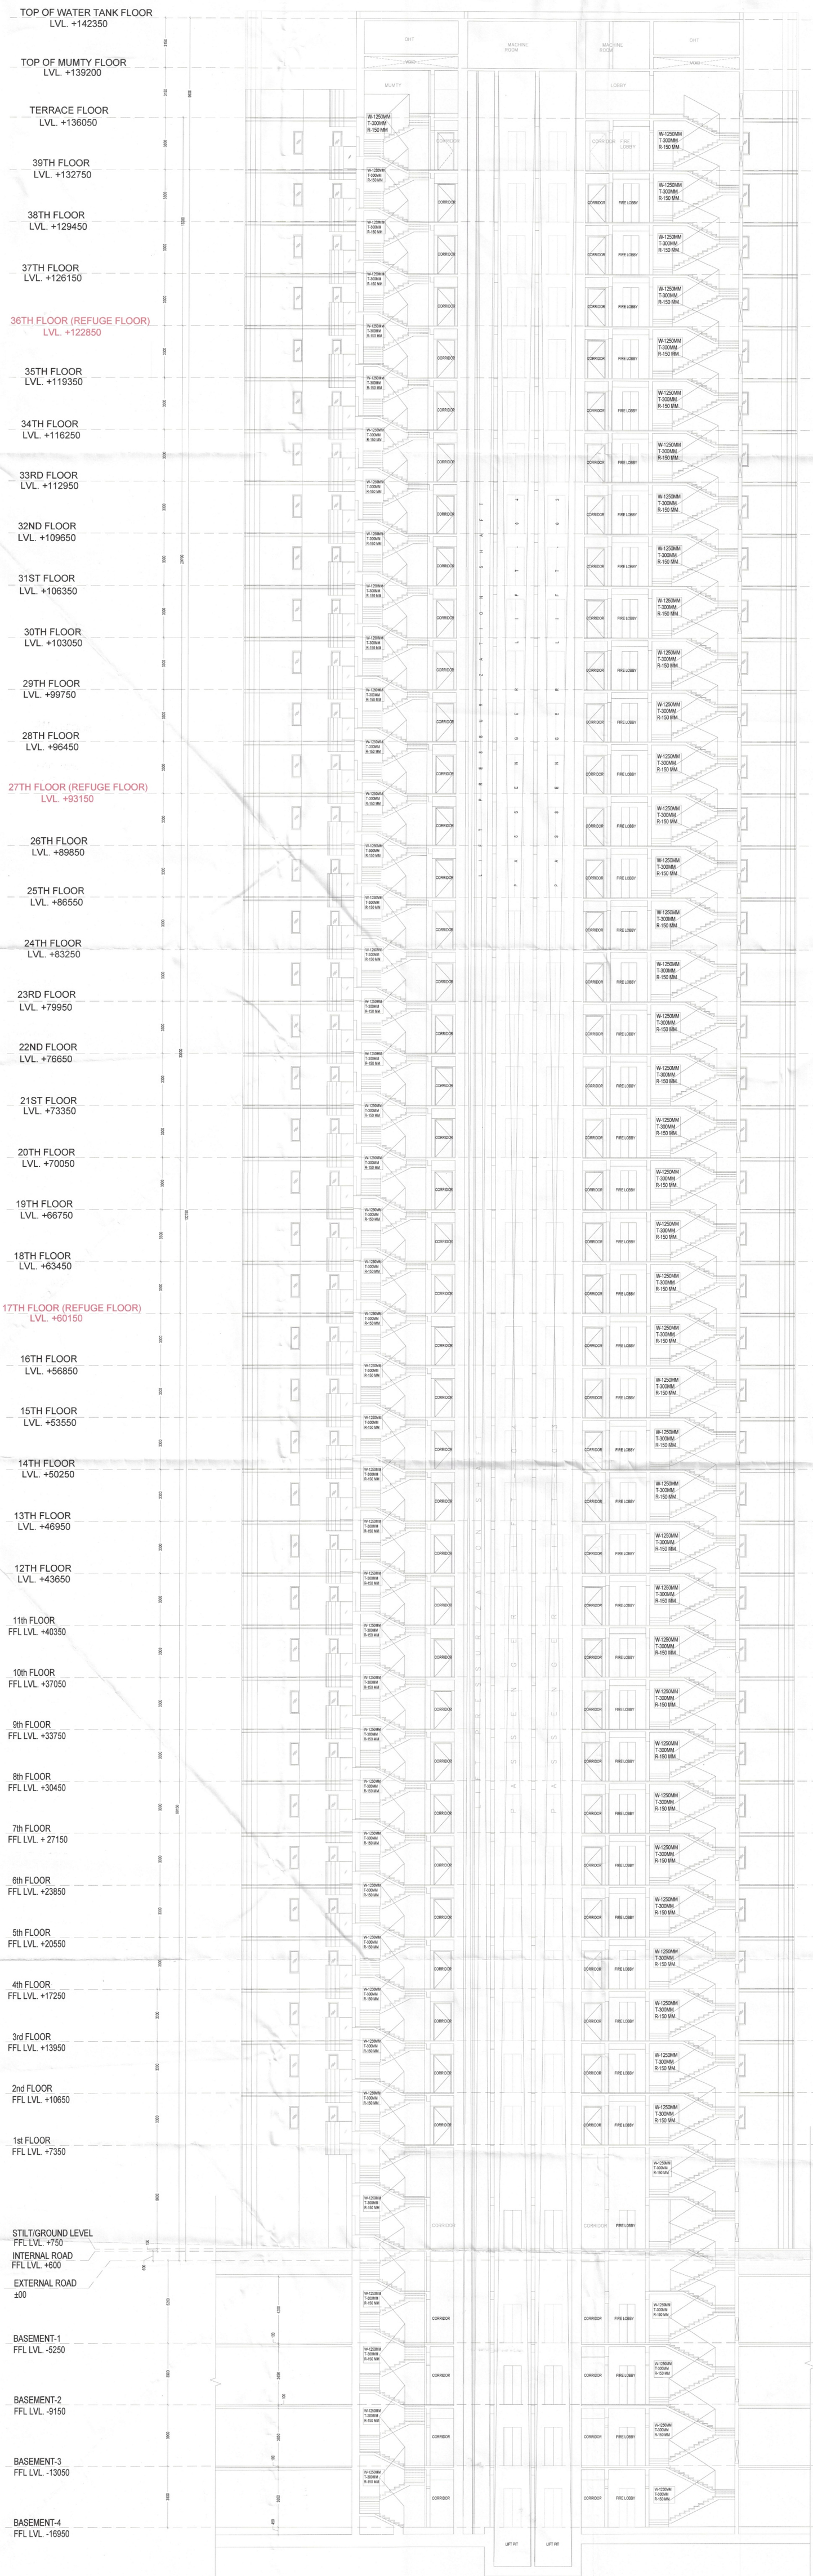

SECTION: 1-1

NOTE:-
AIR CONDITIONING SYSTEM IS BEING PROVID
DG POWER BACKUP IS BEING PROVIDED.
TOILET ARE MECHANICAL VENTILATED.
ALL LIFTS SHALL HAVE POWER BACK-UP.
ALL ELECTRICAL INSTALLATION SHELL BE AS PER PROVISION OF RELEVANT CODE.
FIRE/FIGHTING/SAFETY PROVISIONS WILL BE AS PER RELEVANT CODE PROVISIONS.
BASEMENT AREA SHELL HAVE MECHANICALLY VENTILATED AS PER RELEVANT CODE.
ALL TOILETS ARE VENTILATED AS PER HARYANA BUILDING CODE 2017.
BUILDINGS HAS AUTOMATIC SPRINKLER SYSTEM WHEREVER REQUIRED BY RELEVANT CODE.
BUILDING WILL BE DESIGNED(STRUCTURES)AS PER RELEVANT I.S.CODES FOR EARTHQUAKE RESISTANCE.
SOLAR PANELS OF REQUIRED CAPACITY SHELL BE PROVIDED AS PER HARE DA/ZONING NORMS.
ALL HANDICAP RAMPS WITH RAILING.
ALL FIRE FIGHTING INSTALLATIONS SHELL BE AS PER PROVISION OF RELEVANT CODE.
THE RAINWATER HARVESTING SYSTEM SHELL BE PROVIDED AS PER CENTRAL GROUND WATER AUTHORITY NORMS.

PROJECT:
Proposed Building Plans for Phase-1 of Residential Colony under NLP Policy 2022, License No. 129 of 2023 dated 23.07.2023 over an area measuring 11.35625 Acres in the Revenue Estate of Village Ullawas, Sector-60 & 63 A, Gurugram being Developed by Godrej Properties Ltd.

ASSOCIATE ARCHITECTS:
ACPL DESIGN PVT. LTD.
E - 24, South Extension Part -1, New Delhi, Delhi - 110049.

OWNER'S SEAL & SIGNATURE:
For Godrej Properties Ltd.
Authorised Signatory

ARCHITECT'S SEAL & SIGNATURE:

MAY - 2026 | Scale : 1:100

Drawing Title:- SECTION-1 TOWER-1

Drawing No:- SC-01

Member-Secretary BPAC | Member BPAC | Chairman BPAC
DTP(HQ) | ATP(HQ) | J.D. | P.A. | A.T.P
ADTP (HQ) Member BPAC | Engineer Member (HQ) | FCO (HQ) Member BPAC
SANCTIONED TO BE READ WITH THIS OFFICE MEMO NO.: DATED :