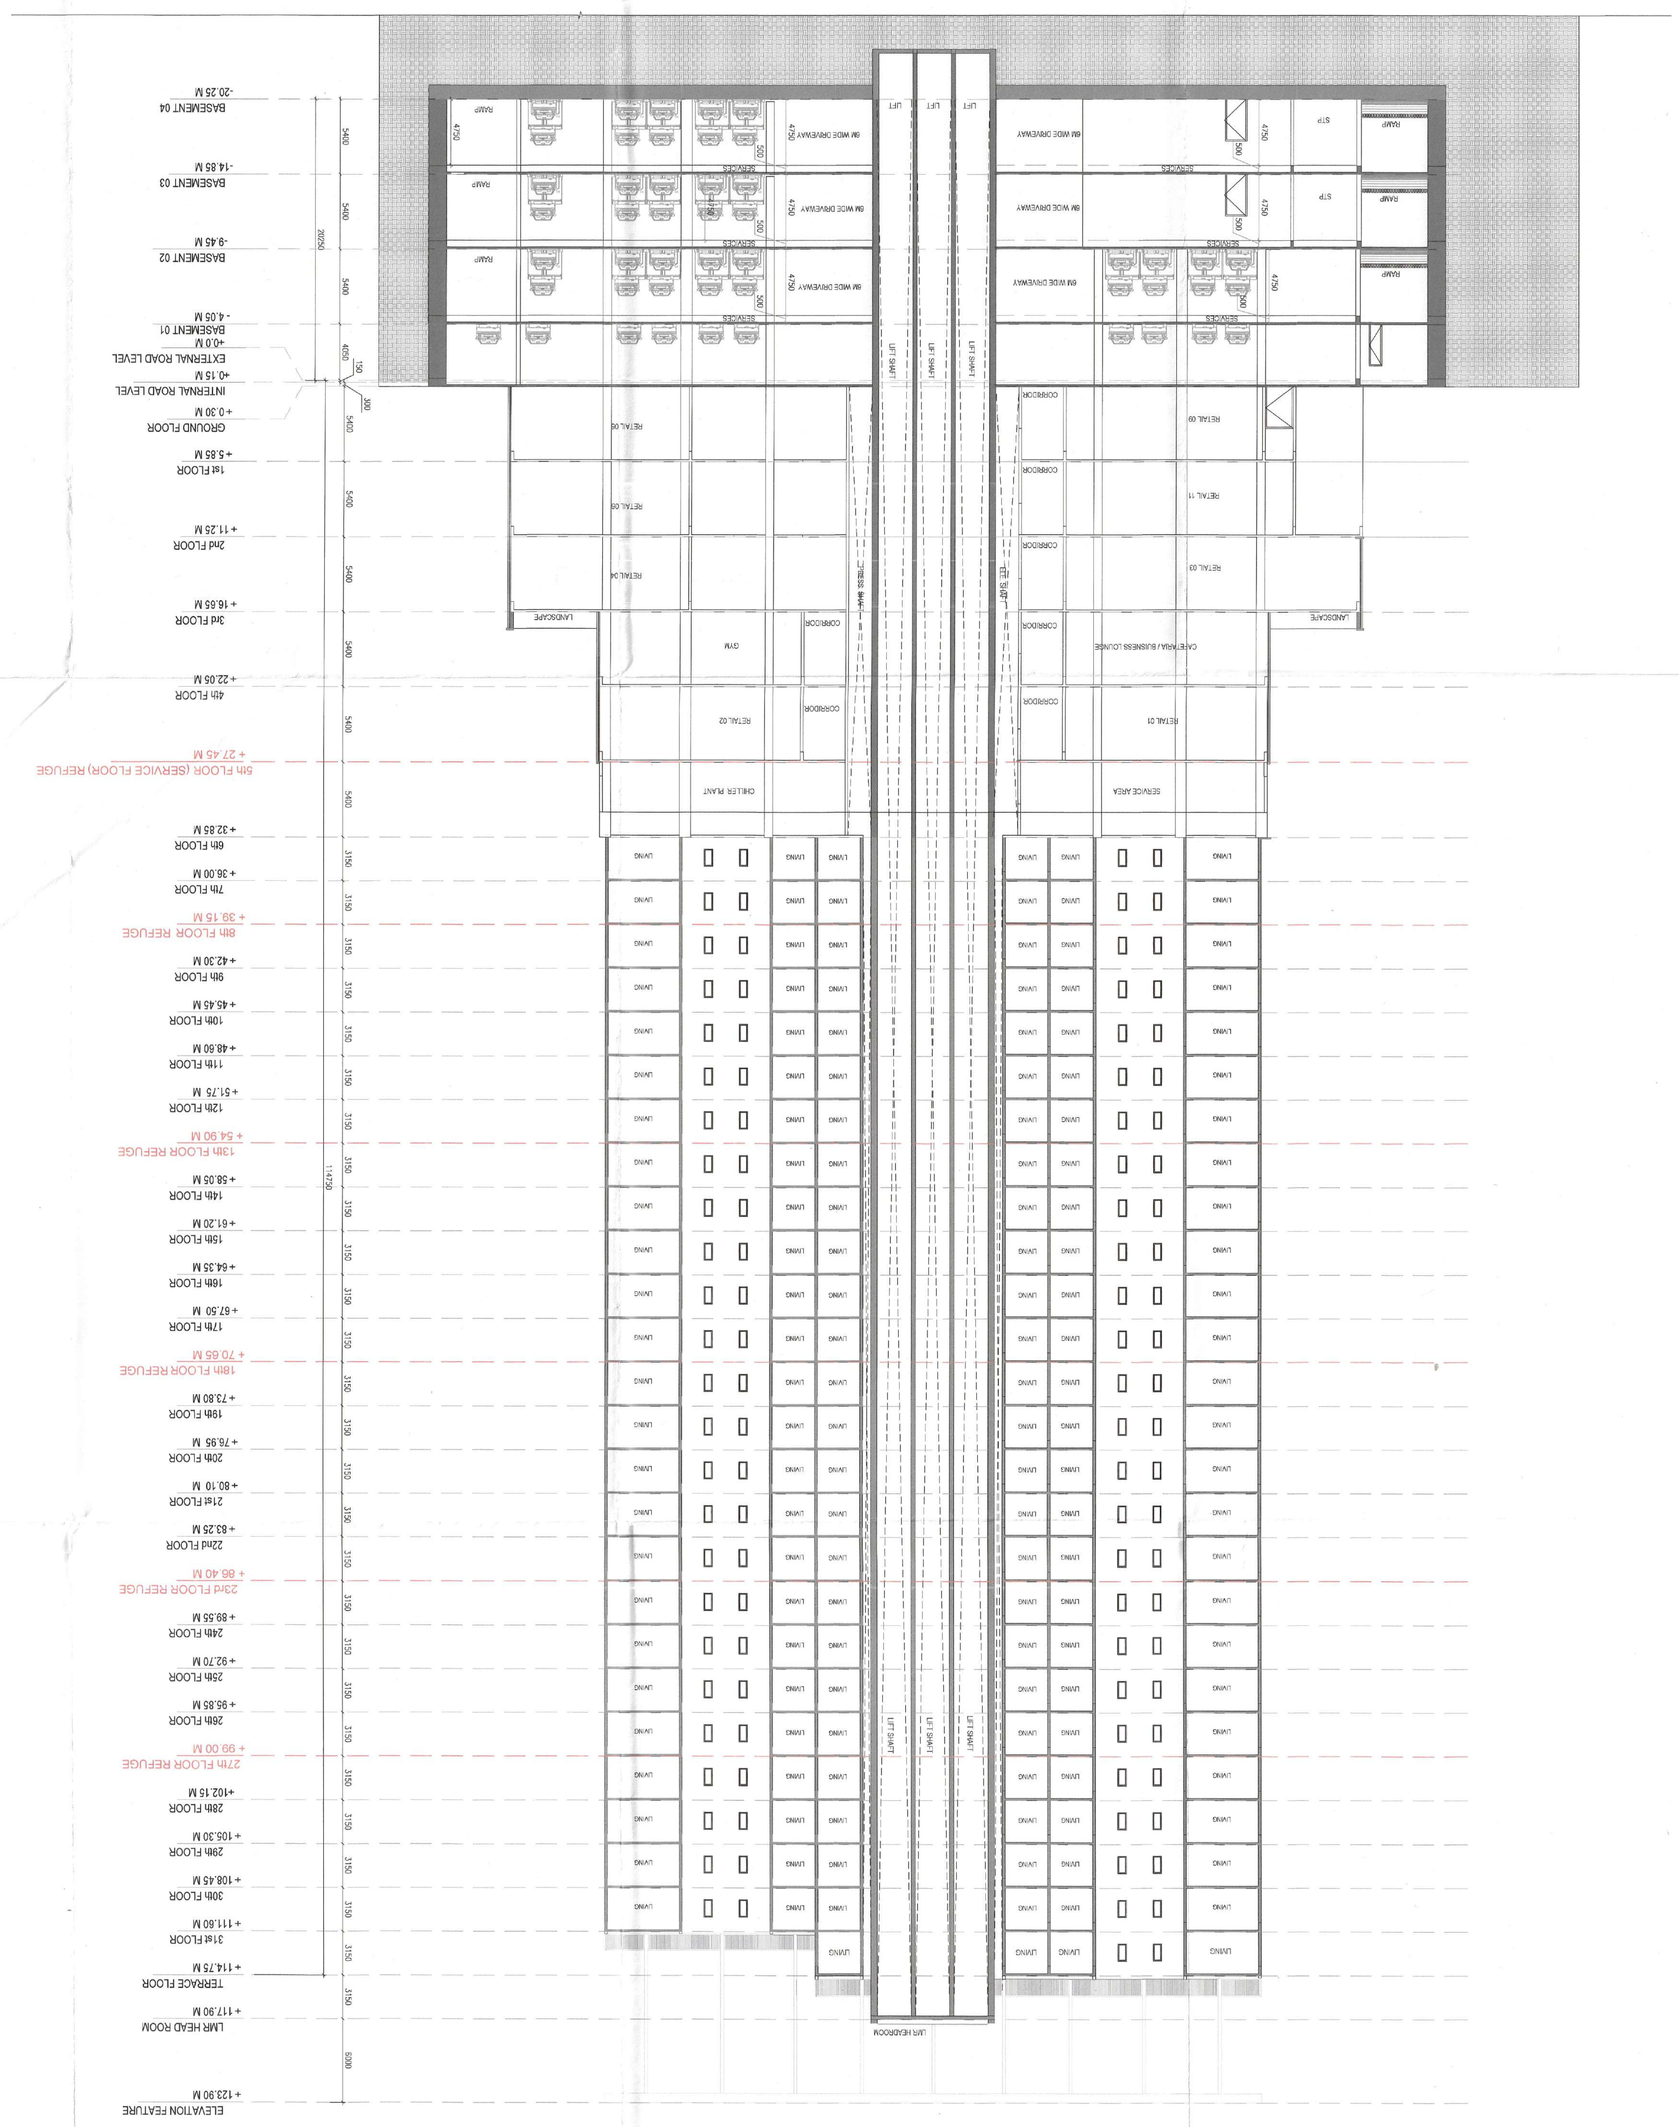
SECTION - 02
ELEVATION FEATURE
TERRACE FLOOR
+ 114.75 M
31st FLOOR
+ 111.60 M
30th FLOOR
+ 108.45 M
29th FLOOR
+ 105.30 M
28th FLOOR
+102.15 M
27th FLOOR REFUGE
+ 99.00 M
26th FLOOR
+ 95.85 M
25th FLOOR
+ 92.70 M
24th FLOOR
+ 89.55 M
23rd FLOOR REFUGE
+ 86.40 M
22nd FLOOR
+ 83.25 M
21st FLOOR
+ 80.10 M
20th FLOOR
+ 76.95 M
19th FLOOR
+ 73.80 M
18th FLOOR REFUGE
+ 70.65 M
17th FLOOR
+ 67.50 M
16th FLOOR
+ 64.35 M
15th FLOOR
+ 61.20 M
14th FLOOR
+ 58.05 M
13th FLOOR REFUGE
+ 54.90 M
12th FLOOR
+ 51.75 M
BASEMENT 02
-9.45 M
BASEMENT 03
-14.85 M
BASEMENT 04
-20.25 M
LIFT MACHINE ROOM
LIFT LOBBY
CHILLER PLANT
SERVICE AREA
RETAIL 01
RETAIL 02
RETAIL 03
RETAIL 04
RETAIL 05
RETAIL 06
RETAIL 07
RETAIL 08
RETAIL 09
RETAIL 10
RETAIL 11
CORRIDOR
LIFT LOBBY
LIFT