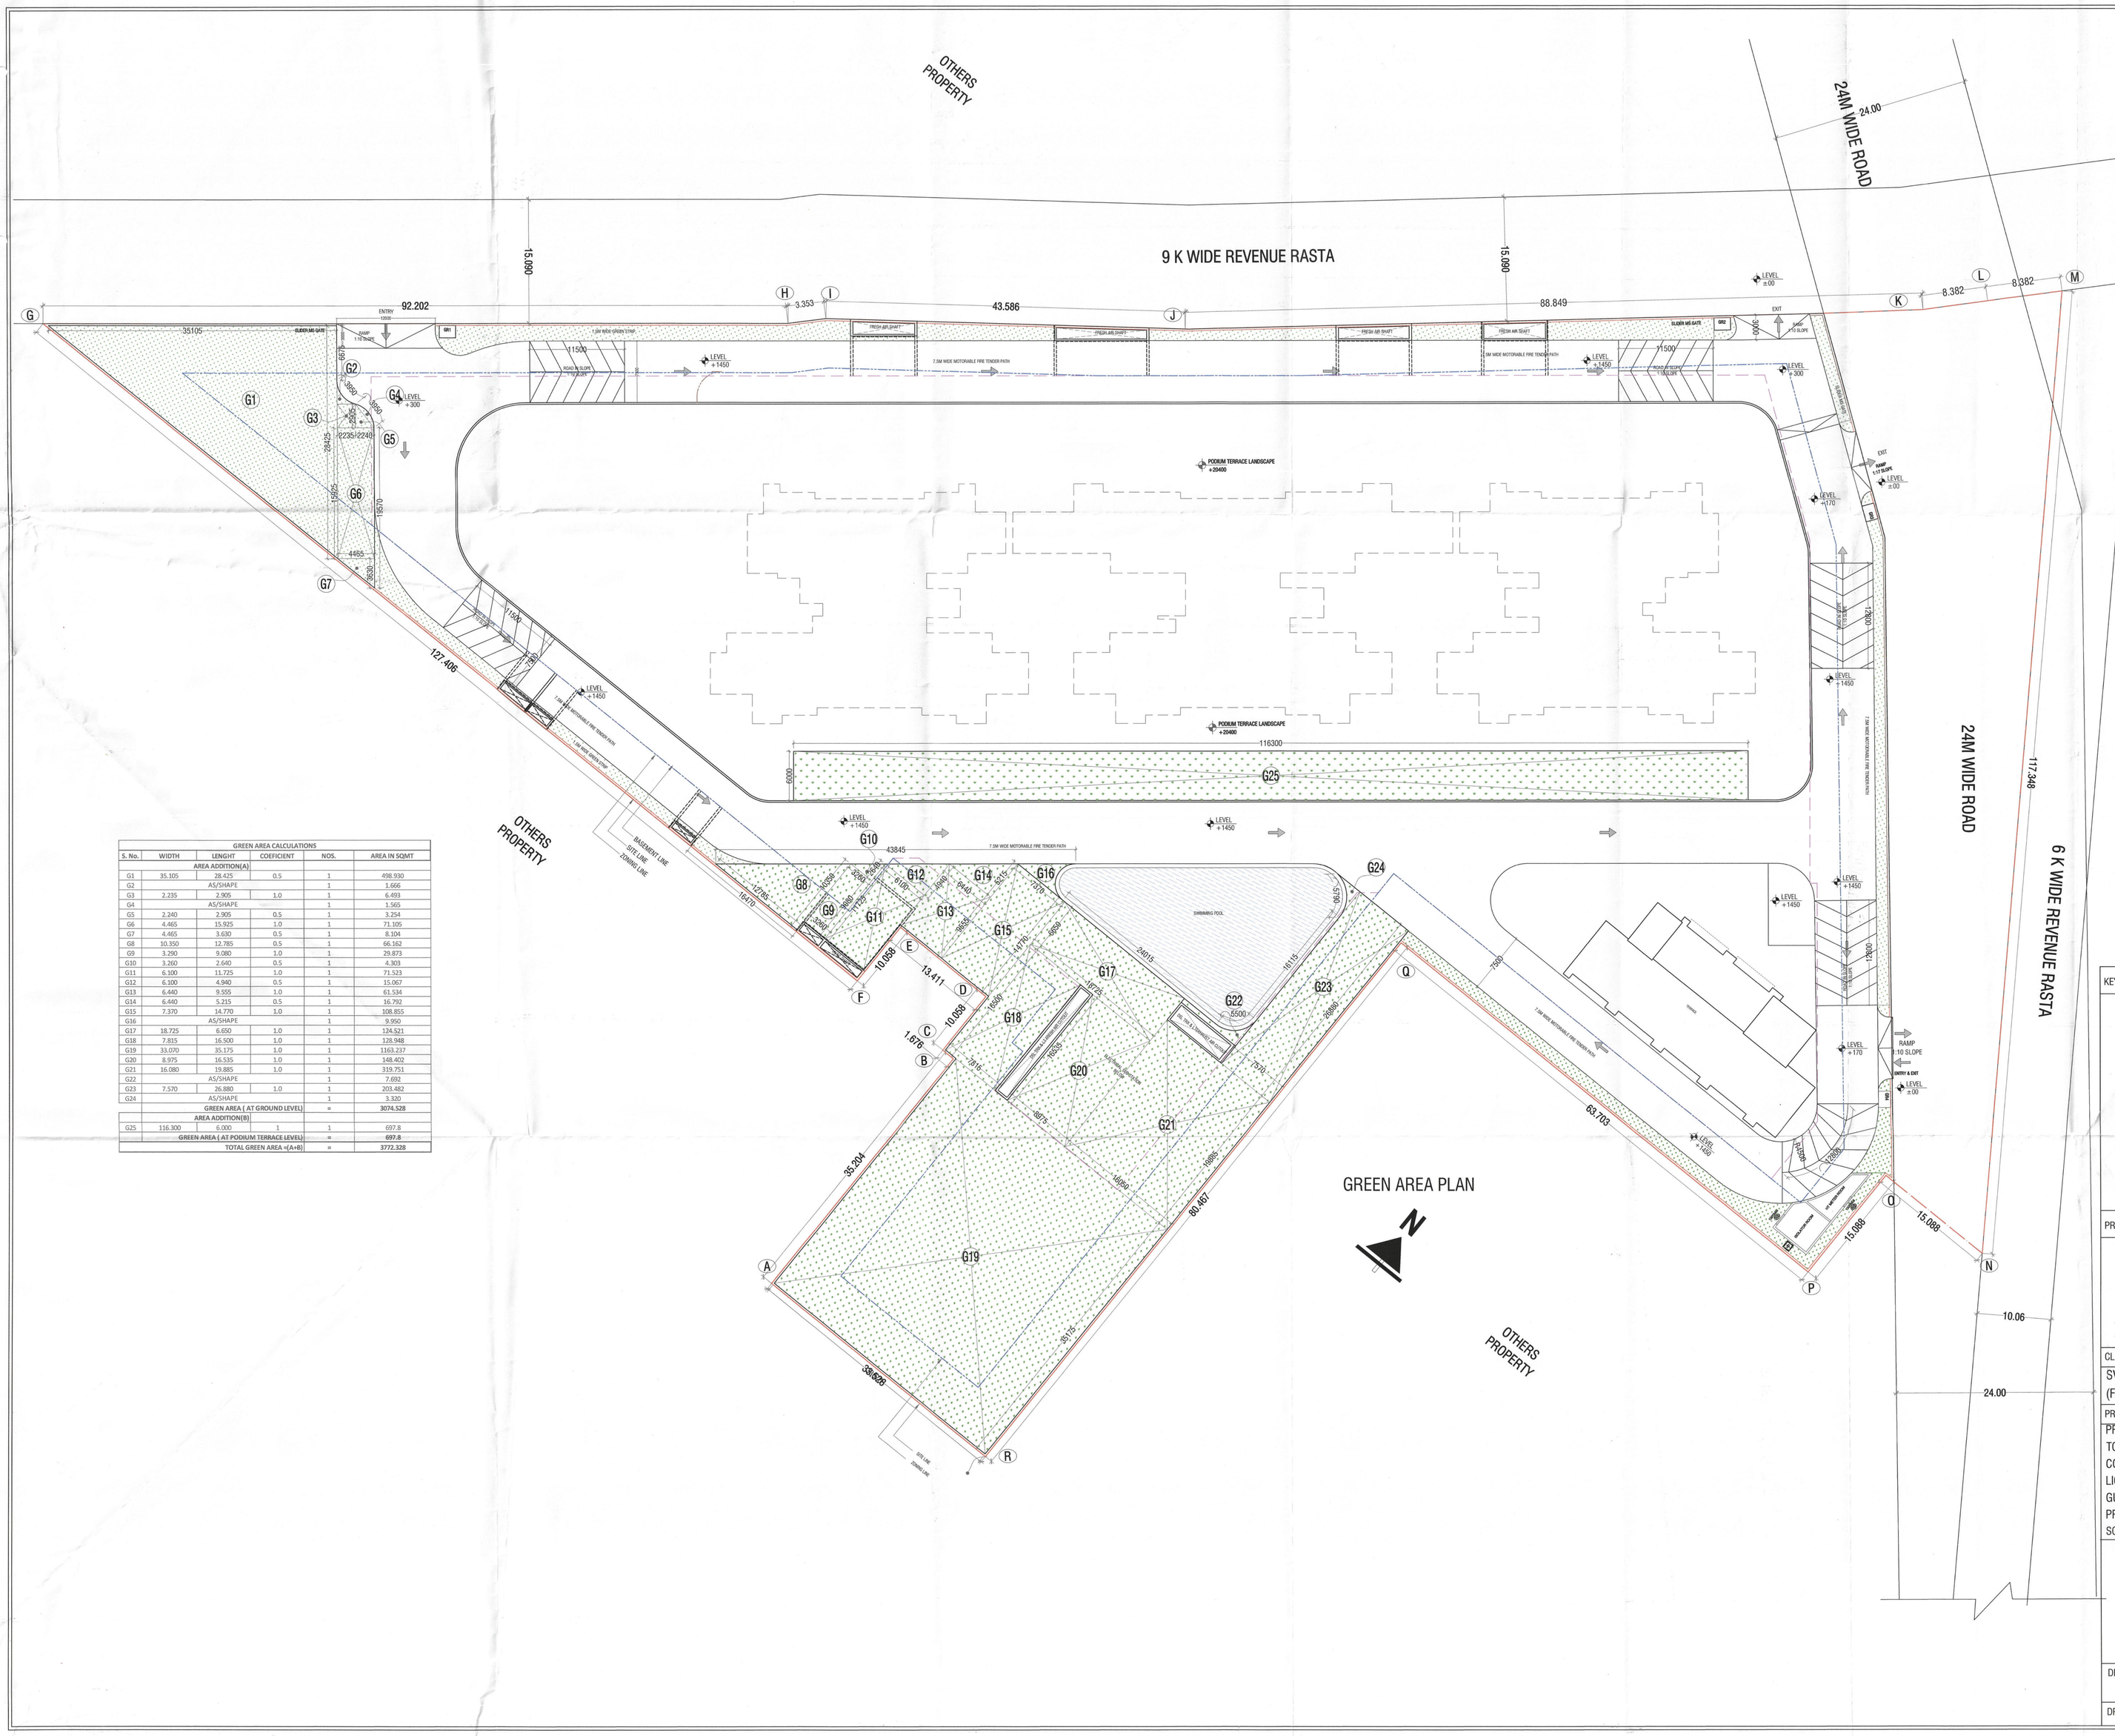

GREEN AREA CALCULATIONS					
S. No.	WIDTH	LENGHT	COEFICIENT	NOS.	AREA IN SQMT
		AREA ADDITION(A)			
G1	35.105	28.425	0.5	1	498.930
G2		AS/SHAPE		1	1.666
G3	2.235	2.905	1.0	1	6.493
G4		AS/SHAPE		1	1.565
G5	2.240	2.905	0.5	1	3.254
G6	4.465	15.925	1.0	1	71.105
G7	4.465	3.630	0.5	1	8.104
G8	10.350	12.785	0.5	1	66.162
G9	3.290	9.080	1.0	1	29.873
G10	3.260	2.640	0.5	1	4.303
G11	6.100	11.725	1.0	1	71.523
G12	6.100	4.940	0.5	1	15.067
G13	6.440	9.555	1.0	1	61.534
G14	6.440	5.215	0.5	1	16.792
G15	7.370	14.770	1.0	1	108.855
G16		AS/SHAPE		1	9.950
G17	18.725	6.650	1.0	1	124.521
G18	7.815	16.500	1.0	1	128.948
G19	33.070	35.175	1.0	1	1163.237
G20	8.975	16.535	1.0	1	148.402
G21	16.080	19.885	1.0	1	319.751
G22		AS/SHAPE		1	7.692
G23	7.570	26.880	1.0	1	203.482
G24		AS/SHAPE		1	3.320
		GREEN AREA (AT GROUND LEVEL)		=	3074.528
		AREA ADDITION(B)			
G25	116.300	6.000	1	1	697.8
		GREEN AREA (AT PODIUM TERRACE LEVEL)		=	697.8
		TOTAL GREEN AREA =(A+B)		=	3772.328

S.T.P.(HQ) Member Secretary B.P.A.C. | S.T.P.(G) Member B.P.A.C. | C.T.P.(HR) Chairman B.P.A.C.

DTP(HQ) | ATP(HQ)

AD | PA | ATP

Rajesh Dutt SD(HQ) | JCP(HQ) Member BPAC

SANCTIONED
TO BE READ WITH THIS OFFICE MEMO NO.: 31795
DATED : 27.08.2025

SUBMISSION DRAWING

KEY PLAN

Checked as (internal) Environmental Impacts is in forward | Public Health Impacts is 14631 16 | 14.7.25

PRINCIPAL ARCHITECT

ACPL

ISO 9001:2008

ACPL Design Ltd

www.acplonline.com

E-24 South Extension -II, New Delhi 110049 India
T: +91 11 24622195 +91 11 24646709
E: contact@acplonline.com; +91 11 24634069

CLIENT

SV INFRA MANAGEMENT SOLUTIONS PRIVATE LIMITED.
(FORMERLY KNOWN AS SV INFRA MANAGEMENT SOLUTIONS LLP)

PROJECT

PROPOSED GROUP HOUSING COLONY UNDER MIXED LAND USE UNDER TOD POLICY DATED 09.02.2016 (98%RESIDENTIAL COMPONENT+2% COMMERCIAL COMPONENT) OVER AN AREA MEASURING 4.65625 ACRES LICENCE NO. 140 OF 2024 DATED 11.11.2024 FALLING IN SECTOR-104, GURUGRAM BEING DEVELOPED BY SV INFRA MANAGEMENT SOLUTIONS PRIVATE LIMITED (FORMERLY KNOWN AS SV INFRA MANAGEMENT SOLUTIONS LLP)

For SV Infra Management Solutions Private Ltd.
Authorised Signatory

OWNER/AUTH. SIGNATURE

AMEET SHANGARI
ARCHITECT
CA/97/21741

ARCHITECT'S SIGNATURE

DRAWING TITLE

SITE PLAN_ GREEN AREA CALCULATION

DRAWING NO. A-03

SCALE : 1:250