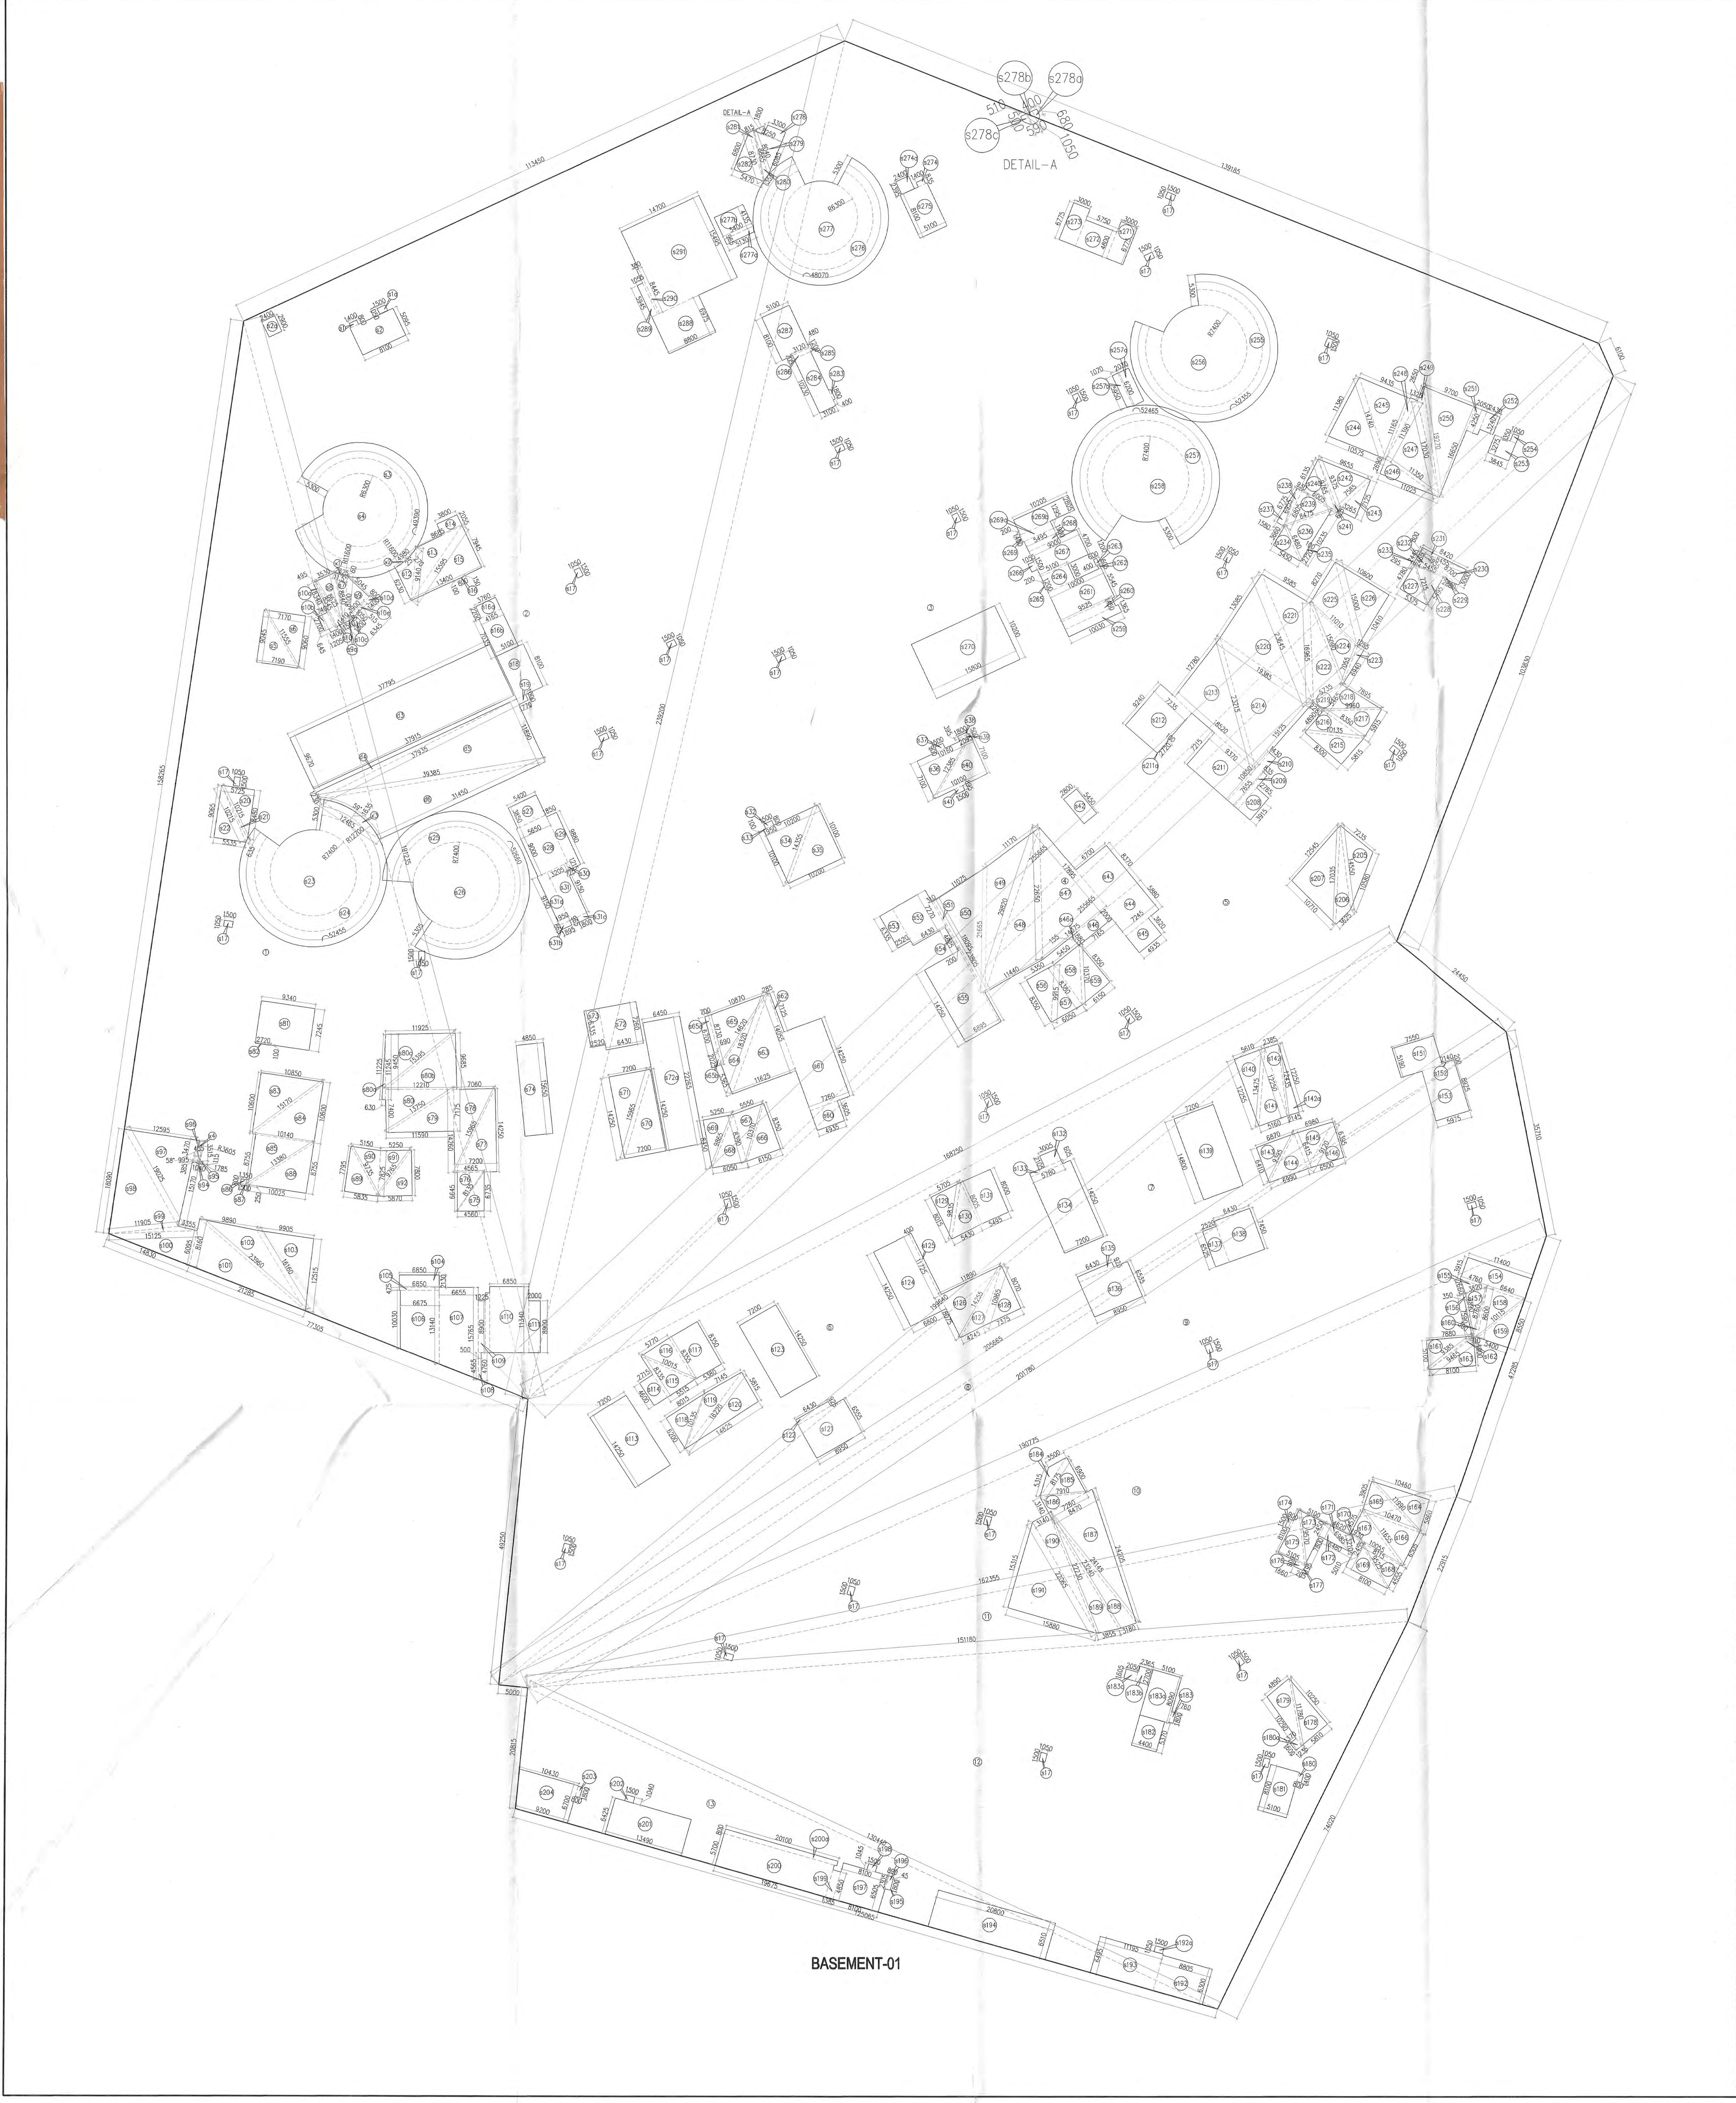


AREA CALCULATION OF BASEMENT-01

NO.	A		B		C				s	AREA OF = S(S-A)(S-B)(S-C)	Area	
GROSS - A												
1	77.305	+	158.265	+	191.235	/	2	=	213.4025	35498780.872	5958.085	SQM
2	113.450	+	191.235	+	239.200	/	2	=	271.9425	113896802.649	10672.244	SQM
3	139.185	+	239.200	+	255.665	/	2	=	317.025	269232473.516	16408.305	SQM
4	6.100	+	255.665	+	255.665	/	2	=	258.715	607967.583	779.723	SQM
5	255.665	+	103.830	+	168.250	/	2	=	263.8725	33143658.372	5757.053	SQM
6	49.250	+	168.250	+	199.640	/	2	=	208.57	11964488.076	3458.972	SQM
7	24.450	+	199.640	+	205.665	/	2	=	214.8775	5743965.568	2396.657	SQM
8	5.000	+	205.665	+	201.780	/	2	=	206.2225	102774.387	320.584	SQM
9	35.710	+	201.780	+	190.775	/	2	=	214.1325	11023345.709	3320.142	SQM
10	47.285	+	190.775	+	162.355	/	2	=	200.2075	10931332.737	3306.257	SQM
11	22.915	+	162.355	+	151.180	/	2	=	168.225	2445801.160	1563.906	SQM
12	74.020	+	151.180	+	130.440	/	2	=	177.82	23297388.200	4826.737	SQM
13	20.815	+	125.065	+	130.440	/	2	=	138.16	1638965.142	1280.221	SQM
									TOTAL	=	60048.887	SQM

SERVICE AREA

NO.	A		B		C				s	AREA OF = S(S-A)(S-B)(S-C)	Area	
GROSS - B												
s5	7.190	+	9.045	+	11.555	/	2	=	13.895	1057.341	32.517	SQM
s6	7.170	+	11.555	+	9.060	/	2	=	13.8925	1054.957	32.480	SQM
s7	2.325	+	8.100	+	8.840	/	2	=	9.6325	85.488	9.246	SQM
s8	3.530	+	8.625	+	8.840	/	2	=	10.4975	227.006	15.067	SQM
s9	5.045	+	8.100	+	6.345	/	2	=	9.745	256.168	16.005	SQM
s9a	0.540	+	1.410	+	1.510	/	2	=	1.73	0.145	0.381	SQM
s10	1.205	+	8.545	+	8.625	/	2	=	9.1875	26.505	5.148	SQM
s11	1.830	+	1.500	+	1.045	/	2	=	2.1875	0.614	0.784	SQM
s12	4.980	+	6.230	+	9.140	/	2	=	10.175	215.828	14.691	SQM
s13	9.140	+	8.685	+	15.595	/	2	=	16.71	1131.859	33.643	SQM
s15	13.400	+	15.595	+	7.945	/	2	=	18.47	2833.576	53.231	SQM
s20	5.725	+	8.480	+	10.215	/	2	=	12.21	589.220	24.274	SQM
s21	0.635	+	10.215	+	10.215	/	2	=	10.5325	10.509	3.242	SQM
s22	5.535	+	9.065	+	10.215	/	2	=	12.4075	624.899	24.998	SQM
s34	10.100	+	10.200	+	14.355	/	2	=	17.3275	2653.280	51.510	SQM
s35	10.200	+	14.355	+	10.100	/	2	=	17.3275	2653.280	51.510	SQM
s36	7.100	+	10.160	+	12.385	/	2	=	14.8225	1300.897	36.068	SQM
s40	10.100	+	12.385	+	7.100	/	2	=	14.7925	1285.522	35.854	SQM
s47	14.075	+	22.650	+	17.895	/	2	=	27.31	15858.127	125.929	SQM
s48	11.440	+	29.820	+	22.650	/	2	=	31.955	13023.407	114.120	SQM
s49	11.170	+	21.665	+	29.820	/	2	=	31.3275	9198.335	95.908	SQM
s50	11.075	+	21.665	+	18.095	/	2	=	25.4175	10017.002	100.085	SQM
s56	5.350	+	8.350	+	9.915	/	2	=	11.8075	498.908	22.336	SQM
s57	6.050	+	9.915	+	8.380	/	2	=	12.1725	638.061	25.260	SQM
s58	5.450	+	8.380	+	10.370	/	2	=	12.1	517.841	22.756	SQM
s59	6.150	+	10.370	+	8.350	/	2	=	12.435	659.270	25.676	SQM
s63	11.625	+	18.320	+	14.055	/	2	=	22	6673.482	81.691	SQM
s64	5.365	+	18.320	+	14.620	/	2	=	19.1525	996.398	31.566	SQM
s65	10.870	+	8.730	+	14.620	/	2	=	17.11	2227.809	47.200	SQM
s66	6.150	+	8.350	+	10.370	/	2	=	12.435	659.270	25.676	SQM
s67	5.550	+	8.390	+	10.370	/	2	=	12.155	539.549	23.228	SQM
s68	6.050	+	9.865	+	8.390	/	2	=	12.1525	638.280	25.264	SQM
s69	5.250	+	8.350	+	9.865	/	2	=	11.7325	480.432	21.919	SQM
s70	7.200	+	14.250	+	15.965	/	2	=	18.7075	2631.690	51.300	SQM
s71	7.200	+	15.965	+	14.250	/	2	=	18.7075	2631.690	51.300	SQM
s75	4.560	+	6.735	+	8.135	/	2	=	9.715	235.801	15.356	SQM
s76	4.565	+	8.135	+	6.645	/	2	=	9.6725	229.957	15.164	SQM
s77	7.200	+	14.250	+	15.965	/	2	=	18.7075	2631.690	51.300	SQM
s78	7.060	+	15.965	+	14.260	/	2	=	18.6425	2533.716	50.336	SQM
s79	7.175	+	11.590	+	13.750	/	2	=	16.2575	1728.162	41.571	SQM
s80	7.400	+	12.210	+	13.750	/	2	=	16.68	2027.305	45.026	SQM
s80a	0.630	+	11.225	+	11.245	/	2	=	11.55	12.502	3.536	SQM
s80b	12.210	+	9.685	+	15.395	/	2	=	18.645	3493.834	59.109	SQM
s80c	11.925	+	9.450	+	15.395	/	2	=	18.385	3172.940	56.329	SQM
s83	10.850	+	10.600	+	15.170	/		=	18.31	3306.825	57.505	SQM
s84	10.140	+	10.600	+	15.170	/	2	=	17.955	2874.235	53.612	SQM
s85	10.140	+	8.755	+	13.380	/	2	=	16.1375	1970.269	44.388	SQM
s88	10.025	+	13.380	+	8.755	/	2	=	16.08	1925.624	43.882	SQM
s89	5.835	+	7.795	+	9.735	/	2	=	11.6825	517.194	22.742	SQM
s90	5.150	+	9.735	+	7.825	/	2	=	11.355	402.920	20.073	SQM
s91	5.250	+	7.825	+	9.765	/	2	=	11.42	419.226	20.475	SQM
s92	5.870	+	7.800	+	9.765	/	2	=	11.7175	524.089	22.893	SQM
s97	12.595	+	15.170	+	19.025	/	2	=	23.395	9081.637	95.298	SQM
s98	11.905	+	18.090	+	19.025	/	2	=	24.51	10879.222	104.304	SQM
s99	3.355	+	15.125	+	11.905	/	2	=	15.1925	39.908	6.317	SQM
s100	6.095	+	14.830	+	15.125	/	2	=	18.025	1992.437	44.637	SQM
s101	8.160	+	21.285	+	23.960	/	2	=	26.7025	7356.407	85.770	SQM
s102	9.890	+	23.960	+	16.160	/	2	=	25.005	3493.407	59.105	SQM
s103	9.905	+	16.160	+	12.515	/	2	=	19.29	3839.018	61.960	SQM
s115	5.515	+	8.335	+	10.015	/	2	=	11.9325	528.243	22.984	SQM
s116	5.770	+	10.015	+	8.355	/	2	=	12.07	580.522	24.094	SQM
s118	8.015	+	6.200	+	10.135	/	2	=	12.175	617.348	24.846	SQM
s119	7.145	+	10.135	+	16.220	/	2	=	16.75	564.050	23.750	SQM
s120	5.815	+	14.825	+	16.220	/	2	=	18.43	1852.295	43.038	SQM
s126	8.075	+	11.890	+	14.255	/	2	=	17.11	2303.853	47.998	SQM
s127	4.245	+	14.255	+	10.965	/	2	=	14.7325	277.955	16.672	SQM
s128	7.375	+	10.965	+	8.070	/	2	=	13.205	885.514	29.758	SQM
s129	5.705	+	8.015	+	9.835	/	2	=	11.7775	522.707	22.863	SQM
s130	5.430	+	9.835	+	8.005	/	2	=	11.635	471.723	21.719	SQM
s140	5.610	+	12.255	+	13.475	/	2	=	15.67	1181.659	34.375	SQM
s141	5.160	+	13.475	+	12.250	/	2	=	15.4425	997.383	31.581	SQM
s142	2.385	+	12.250	+	12.435	/	2	=	13.535	213.319	14.605	SQM
s142a	2.145	+	12.435	+	12.250	/	2	=	13.415	172.610	13.138	SQM
s143	6.870	+	6.410	+	9.395	/	2	=	11.3375	484.808	22.018	SQM
s144	6.990	+	9.395	+	6.415	/	2	=	11.4	502.485	22.416	SQM
s145	6.980	+	6.415	+	9.120	/	2	=	11.2575	498.434	22.326	SQM
s146	6.500	+	9.120	+	6.395	/	2	=	11.0075	431.964	20.784	SQM
s155	4.760	+	3.820	+	2.660	/	2	=	5.62	25.751	5.075	SQM
s157	3.820	+	7.590	+	8.760	/	2	=	10.085	208.874	14.452	SQM
s158	6.640	+	8.600	+	10.115	/	2	=	12.6775	799.740	28.280	SQM
s159	5.400	+	10.115	+	8.550	/	2	=	12.0325	532.917	23.085	SQM
s160	0.710	+	8.760	+	8.600	/	2	=	9.035	8.998	3.000	SQM
s161	5.100	+	7.880	+	9.385	/	2	=	11.1825	403.769	20.094	SQM
s162	0.300	+	9.465	+	9.385	/	2	=	9.575	1.856	1.362	SQM
s163	4.900	+	8.100	+	9.465	/	2	=	11.2325	393.824	19.845	SQM
s164	5.860	+	10.460	+	11.990	/	2	=	14.155	939.288	30.648	SQM
s165	3.905	+	10.470	+	11.990	/	2	=	13.1825	395.601	19.890	SQM
s166	6.505	+	11.635	+	10.470	/	2	=	14.305	1142.508	33.801	SQM
s167	4.575	+	10.055	+	11.655	/	2	=	13.1425	517.126	22.740	SQM
s168	4.555	+	9.525	+	8.115	/	2	=	11.0975	340.518	18.453	SQM
s169	5.010	+	8.100	+	9.525	/	2	=	11.3175	411.704	20.290	SQM
s170	2.455	+	3.210	+	1.930	/	2	=	3.7975	5.593	2.365	SQM
s171	3.210	+	6.985	+	4.620	/	2	=	7.4075	36.619	6.051	SQM
s172	2.450	+	6.480	+	6.985	/	2	=	7.9575	62.972	7.935	SQM
s173	5.100	+	9.570	+	7.800	/	2	=	11.235	394.211	19.855	SQM
s175	5.105	+	8.100	+	9.570	/	2	=	11.3875	427.465	20.675	SQM
s178	5.810	+	10.250	+	11.780	/	2	=	13.92	886.625	29.776	SQM
s179	4.890	+	11.780	+	10.290	/	2	=	13.48	627.947	25.059	SQM
s184	3.500	+	5.315	+	8.175	/	2	=	8.495	43.179	6.571	SQM
s185	6.900	+	7.910	+	8.175	/	2	=	11.4925	627.279	25.046	SQM
s186	3.140	+	7.910	+	7.260	/	2	=	9.155	129.919	11.398	SQM
s187	8.470	+	24.145	+	24.205	/	2	=	28.41	10159.713	100.795	SQM
s188	3.180	+	23.240	+	24.145	/	2	=	25.2825	1298.299	36.032	SQM
s189	3.855	+	22.230	+	23.240	/	2	=	24.6625	1775.669	42.139	SQM
s190	3.140	+	22.065	+	22.230	/	2	=	23.7175	1199.665	34.636	SQM
s191	15.880	+	15.315	+	22.065	/	2	=	26.63	14786.826	121.601	SQM
s205	7.235	+	10.580	+	14.550	/	2	=	16.1825	1324.288	36.391	SQM
s206	3.625	+	17.035	+	14.550	/	2	=	17.605	428.577	20.702	SQM
s207	10.710	+	12.545	+	17.035	/	2	=	20.145	4492.449	67.026	SQM
s213	12.780	+	18.520	+	23.215	/	2	=	27.2575	13938.525	118.062	SQM
s214	15.125	+	23.215	+	19.385	/	2	=	28.8625	21222.263	145.679	SQM
s215	5.815	+	8.300	+	10.135	/	2	=	12.125	582.365	24.132	SQM
s216	4.890	+	10.135	+	8.350	/	2	=	11.6875	411.646	20.289	SQM
s217	5.915	+	8.350	+	9.960	/	2	=	12.1125	607.953	24.657	SQM
s218	5.465	+	9.960	+	7.895	/	2	=	11.66	462.332	21.502	SQM
s219	2.280	+	5.465	+	5.735	/	2	=	6.74	38.519	6.206	SQM
s220	13.085	+	19.385	+	23.645	/	2	=	28.0575	16075.790	126.790	SQM
s221	9.585	+	23.645	+	16.965	/	2	=	25.0975	4598.884	67.815	SQM
s222	5.735	+	16.965	+	15.090	/	2	=	18.895	1826.059	42.732	SQM
s223	1.255	+	6.940	+	7.055	/	2	=	7.625	18.965	4.355	SQM
s224	7.055	+	15.090	+	11.010	/	2	=	16.5775	1307.336	36.157	SQM
s225	8.270	+	11.010	+	15.000	/	2	=	17.14	1994.384	44.659	SQM
s226	10.410	+	15.000	+	10.800	/	2	=	18.105	3160.014	56.214	SQM
s227	5.375	+	4.780	+	7.215	/	2	=	8.685	165.020	12.846	SQM
s228	5.495	+	7.215	+	5.455	/	2	=	9.0825	220.732	14.857	SQM
s229	2.880	+	5.955	+	8.700	/	2	=	8.7675	9.799	3.130	SQM
s230	3.000	+	8.700	+	8.455	/	2	=	10.0775	159.408	12.626	SQM
s231	0.800	+	8.455	+	8.420	/	2	=	8.8375	11.343	3.368	SQM
s232	2.465	+	5.455	+	5.955	/	2	=	6.9375	45.194	6.723	SQM
s233	0.295	+	2.445	+	2.465	/	2	=	2.6025	0.130	0.361	SQM
s234	3.660	+	5.450	+	6.480	/	2	=	7.795	99.394	9.970	SQM
s236	6.480	+	8.475	+	10.235	/	2	=	12.595	748.866	27.365	SQM
s237	1.580	+	6.775	+	6.955	/	2	=	7.655	28.647	5.352	SQM
s238	0.930	+	6.955	+	6.805	/	2	=	7.345	9.923	3.150	SQM
s239	8.475	+	6.805	+	6.005	/	2	=	10.6425	410.521	20.261	SQM
s240	6.135	+	6.005	+	9.765	/	2	=	10.9525	309.995	17.607	SQM
s241	0.625	+	9.765	+	9.375	/	2	=	9.8825	5.455	2.336	SQM
s242	9.655	+	9.375	+	7.585	/	2	=	13.3075	1093.808	33.073	SQM
s243	3.265	+	7.125	+	7.585	/	2	=	8.9875	134.346	11.591	SQM
s244	10.575	+	11.380	+	14.740	/	2	=	18.3475	3584.437	59.870	SQM
s245	9.435	+	14.740	+	11.165	/	2	=	17.67	2773.416	52.663	SQM
s246	2.690	+	11.025	+	11.350	/	2	=	12.5325	219.888	14.829	SQM
s247	11.350	+	11.390	+	17.030	/	2	=	19.885	4116.220	64.158	SQM
s248	1.325	+	11.165	+	11.390	/	2	=	11.94	54.024	7.350	SQM
s249	2.650	+	17.030	+	19.270	/	2	=	19.475	164.235	12.815	SQM
s250	9.700	+	19.270	+	16.650	/	2	=	22.81	6520.966	80.752	SQM
s279	5.250	+	6.085	+	8.040	/	2	=	9.6875	255.141	15.973	SQM
s280	1.355	+	8.885	+	8.040	/	2	=	9.14	19.959	4.468	SQM
s281	0.815	+	8.730	+	8.885	/	2	=	9.215	12.389	3.520	SQM
s282	5.470	+	6.800	+	8.730	/	2	=	10.5	345.885	18.598	SQM
									TOTAL	=	5005.444	SQM

SERVICE AREA

GROSS –C								
s1	1	X	1.400	X	0.800	=	1.120	SQM
s1a	1	X	1.500	X	1.050	=	1.575	SQM
s2	1	X	8.100	X	5.095	=	41.270	SQM
s2a	1	X	2.400	X	2.900	=	6.960	SQM
s3	1	X	49.390	X	5.300	=	261.767	SQM
s4	3.14	X	6.300	X	6.300	=	124.627	SQM
s10a	1	X	0.495	X	8.340	=	4.128	SQM
s10b	1	X	1.740	X	2.700	=	4.698	SQM
s10c	1	X	1.050	X	1.500	=	1.575	SQM
s10d	1	X	0.800	X	1.400	=	1.120	SQM
s10e	1	X	0.515	X	3.900	=	2.009	SQM
s14	1	X	3.800	X	2.055	=	7.809	SQM
s16	0.5	X	(0.100+0.150)	X	0.800	=	0.100	SQM
s16a	1	X	3.760	X	2.200	=	8.272	SQM
s16b	1	X	4.165	X	7.035	=	29.301	SQM
s17	26	X	1.500	X	1.050	=	40.950	SQM
s18	1	X	5.100	X	8.100	=	41.310	SQM
s19	1	X	1.770	X	1.000	=	1.770	SQM
s23	3.14	X	7.400	X	7.400	=	171.946	SQM
s24	1	X	52.455	X	5.300	=	278.012	SQM
s25	1	X	52.660	X	5.305	=	279.361	SQM
s26	3.14	X	7.400	X	7.400	=	171.946	SQM
s27	1	X	5.400	X	3.850	=	20.790	SQM
s28	1	X	5.650	X	9.000	=	50.850	SQM
s29	1	X	1.850	X	9.880	=	18.278	SQM
s30	1	X	0.725	X	1.215	=	0.881	SQM
s31	1	X	9.150	X	3.205	=	29.326	SQM
s31a	1	X	1.950	X	9.150	=	17.843	SQM
s31b	1	X	1.895	X	0.865	=	1.639	SQM
s31c	1	X	1.800	X	0.965	=	1.737	SQM
s32	1	X	1.500	X	0.800	=	1.200	SQM
s33	1	X	1.950	X	0.100	=	0.195	SQM
s37	1	X	1.500	X	0.900	=	1.350	SQM
s38	1	X	1.800	X	0.395	=	0.711	SQM
s39	1	X	2.095	X	0.500	=	1.048	SQM
s41	1	X	1.500	X	0.895	=	1.343	SQM
s42	1	X	2.800	X	5.450	=	15.260	SQM
s43	1	X	6.700	X	8.370	=	56.079	SQM
s44	1	X	7.245	X	5.880	=	42.601	SQM
s45	1	X	4.935	X	3.620	=	17.865	SQM
s46	1	X	7.165	X	2.000	=	14.330	SQM
s46a	1	X	0.155	X	1.880	=	0.291	SQM
s51	1	X	0.310	X	23.805	=	7.380	SQM
s52	1	X	6.430	X	7.270	=	46.746	SQM
s53	1	X	2.520	X	6.335	=	15.964	SQM
s54	1	X	0.200	X	4.625	=	0.925	SQM
s55	1	X	6.895	X	14.250	=	98.254	SQM
s60	1	X	4.935	X	3.605	=	17.791	SQM
s61	1	X	7.260	X	14.250	=	103.455	SQM
s62	1	X	0.285	X	7.125	=	2.031	SQM
s65a	1	X	0.700	X	6.700	=	4.690	SQM
s65b	1	X	0.690	X	2.025	=	1.397	SQM
s72	1	X	6.430	X	7.260	=	46.682	SQM
s72a	1	X	6.450	X	22.265	=	143.609	SQM
s73	1	X	2.520	X	6.335	=	15.964	SQM
s74	1	X	4.850	X	15.650	=	75.903	SQM
s81	1	X	9.340	X	7.245	=	67.668	SQM
s82	1	X	2.720	X	0.100	=	0.272	SQM
s86	1	X	1.350	X	0.800	=	1.080	SQM
s87	1	X	1.500	X	0.250	=	0.375	SQM
s94	1	X	1.040	X	0.115	=	0.120	SQM
s95	1	X	1.785	X	0.385	=	0.687	SQM
s96	0.5	X	(3.470+3.515)	X	0.995	=	3.475	SQM
s104	1	X	6.850	X	2.130	=	14.591	SQM
s105	1	X	6.850	X	0.475	=	3.254	SQM
s106	0.5	X	(10.030+13.140)	X	6.675	=	77.330	SQM
s107	0.5	X	(13.140+15.765)	X	6.655	=	96.181	SQM
s108	0.5	X	(4.565+4.760)	X	0.500	=	2.331	SQM
s109	1	X	1.225	X	8.900	=	10.903	SQM
s110	1	X	6.850	X	11.340	=	77.679	SQM
s111	1	X	2.000	X	8.900	=	17.800	SQM
s113	1	X	7.200	X	14.250	=	102.600	SQM
s114	1	X	2.715	X	4.600	=	12.489	SQM
s117	1	X	5.380	X	8.350	=	44.923	SQM
s121	1	X	8.950	X	6.555	=	58.667	SQM
s122	1	X	6.430	X	0.925	=	5.948	SQM
s123	1	X	7.200	X	14.250	=	102.600	SQM
s124	1	X	6.800	X	14.250	=	96.900	SQM
s125	1	X	0.400	X	11.725	=	4.690	SQM
s131	1	X	5.495	X	8.000	=	43.960	SQM
s132	1	X	3.005	X	2.105	=	6.326	SQM
s133	1	X	5.780	X	0.605	=	3.497	SQM
s134	1	X	7.200	X	14.250	=	102.600	SQM
s135	1	X	6.430	X	0.925	=	5.948	SQM
s136	1	X	8.950	X	6.535	=	58.488	SQM
s137	1	X	2.520	X	6.525	=	16.443	SQM
s138	1	X	6.430	X	7.450	=	47.904	SQM
s139	1	X	7.200	X	14.800	=	106.560	SQM
s151	1	X	7.550	X	5.190	=	39.185	SQM
s152	1	X	2.140	X	0.200	=	0.428	SQM
s153	1	X	5.975	X	8.925	=	53.327	SQM
s154	1	X	11.400	X	3.915	=	44.631	SQM
s156	1	X	0.350	X	7.590	=	2.657	SQM
s174	1	X	0.900	X	1.500	=	1.350	SQM
s176	1	X	1.660	X	0.900	=	1.494	SQM
s177	1	X	0.205	X	1.195	=	0.245	SQM
s180	1	X	0.800	X	1.400	=	1.120	SQM
s180a	0.5	X	(1.370+1.235)	X	1.600	=	2.084	SQM
s181	1	X	5.100	X	8.100	=	41.310	SQM
s182	1	X	4.400	X	5.370	=	23.628	SQM
s183	1	X	0.760	X	1.800	=	1.368	SQM
s183a	1	X	5.100	X	8.090	=	41.259	SQM
s183b	1	X	2.365	X	2.700	=	6.386	SQM
s183c	1	X	2.050	X	1.605	=	3.290	SQM
s192	1	X	8.805	X	6.300	=	55.472	SQM
s192a	1	X	1.500	X	1.050	=	1.575	SQM
s193	1	X	11.195	X	6.495	=	72.712	SQM
s194	1	X	20.800	X	6.510	=	135.408	SQM
s195	1	X	0.045	X	1.800	=	0.081	SQM
s196	1	X	0.890	X	2.305	=	2.051	SQM
s197	1	X	8.100	X	6.505	=	52.691	SQM
s198	1	X	1.500	X	1.045	=	1.568	SQM
s199	1	X	1.385	X	4.850	=	6.717	SQM
s200	1	X	19.675	X	5.700	=	112.148	SQM
s200a	1	X	20.100	X	0.800	=	16.080	SQM
s201	1	X	13.490	X	6.425	=	86.673	SQM
s202	1	X	1.500	X	1.040	=	1.560	SQM
s203	1	X	0.800	X	1.800	=	1.440	SQM
s204	0.5	X	(10.430+9.200)	X	6.700	=	65.761	SQM
s208	1	X	3.915	X	2.765	=	10.825	SQM
s209	1	X	7.655	X	0.835	=	6.392	SQM
s210	1	X	10.850	X	1.430	=	15.516	SQM
s211	1	X	7.215	X	9.370	=	67.605	SQM
s211a	1	X	2.720	X	0.100	=	0.272	SQM
s212	1	X	9.240	X	7.235	=	66.851	SQM
s235	1	X	0.100	X	2.720	=	0.272	SQM
s251	1	X	2.050	X	4.250	=	8.713	SQM
s252	1	X	2.430	X	3.240	=	7.873	SQM
s253	1	X	3.845	X	3.275	=	12.592	SQM
s254	1	X	1.050	X	1.350	=	1.418	SQM
s255	1	X	52.355	X	5.300	=	277.482	SQM
s256	3.14	X	7.400	X	7.400	=	171.946	SQM
s257	1	X	52.465	X	5.300	=	278.065	SQM
s257a	1	X	6.200	X	2.030	=	12.586	SQM
s257b	0.5	X	(5.950+6.200)	X	1.070	=	6.500	SQM
s258	3.14	X	7.400	X	7.400	=	171.946	SQM
s259	1	X	10.030	X	1.365	=	13.691	SQM
s260	1	X	9.525	X	1.450	=	13.811	SQM
s261	1	X	10.000	X	5.545	=	55.450	SQM
s262	1	X	0.400	X	0.605	=	0.242	SQM
s263	1	X	0.600	X	1.200	=	0.720	SQM
s264	1	X	5.100	X	3.000	=	15.300	SQM
s265	1	X	0.200	X	1.200	=	0.240	SQM
s266	1	X	1.055	X	1.500	=	1.583	SQM
s267	1	X	9.000	X	4.700	=	42.300	SQM
s268	1	X	5.495	X	1.900	=	10.441	SQM
s269	1	X	0.200	X	1.400	=	0.280	SQM
s269a	1	X	5.495	X	1.295	=	7.116	SQM
s269b	1	X	10.205	X	2.805	=	28.625	SQM
s270	1	X	15.800	X	10.200	=	161.160	SQM
s271	1	X	3.000	X	6.775	=	20.325	SQM
s272	1	X	5.750	X	4.800	=	27.600	SQM
s273	1	X	3.000	X	6.775	=	20.325	SQM
s274	1	X	1.400	X	0.835	=	1.169	SQM
s274a	1	X	2.400	X	2.395	=	5.748	SQM
s275	1	X	5.100	X	8.100	=	41.310	SQM
s276	1	X	48.070	X	5.300	=	254.771	SQM
s277	3.14	X	6.300	X	6.300	=	124.627	SQM
s277a	0.5	X	(5.400+5.130)	X	0.965	=	5.081	SQM
s277b	1	X	5.400	X	4.135	=	22.329	SQM
s278	1	X	3.300	X	1.800	=	5.940	SQM
s278a	0.5	X	(0.680+1.050)	X	0.400	=	0.346	SQM
s278b	1	X	0.590	X	1.050	=	0.620	SQM
s278c	0.5	X	(0.500+1.050)	X	0.510	=	0.395	SQM
s283	1	X	0.400	X	1.800	=	0.720	SQM
s284	1	X	3.100	X	10.230	=	31.713	SQM
s285	1	X	0.480	X	1.200	=	0.576	SQM
s286	1	X	3.120	X	0.705	=	2.200	SQM
s287	1	X	5.100	X	8.100	=	41.310	SQM
s288	1	X	8.800	X	6.975	=	61.380	SQM
s289	1	X	1.055	X	5.945	=	6.272	SQM
s290	1	X	0.380	X	8.445	=	3.209	SQM
s291	1	X	14.700	X	15.495	=	227.777	SQM
TOTAL						=	6799.566	SQM

DEDUCTION

ARC AREA																			
GROSS – D																			
x3	3.14	X	12.700	X	12.700	X	59	/	360	-	0.5	X	12.700	-	1.635	X	12.465	=	14.039 SQM
																	TOTAL	=	14.039 SQM

DEDUCTION

GROSS –E								
d3	1	X	37.795	X	9.670	=	365.478	SQM
TOTAL						=	365.478	SQM

DEDUCTION

NO.	A		B		C				s	AREA OF = S(S-A)(S-B)(S-C)	Area	
GROSS - F												
d4	1.230	+	37.915	+	37.935	/	2	=	38.54	543.716	23.318	SQM
d5	11.890	+	39.385	+	37.935	/	2	=	44.605	50807.381	225.405	SQM
d6	12.465	+	39.385	+	31.450	/	2	=	41.65	28082.973	167.580	SQM
									TOTAL	=	416.302	SQM

DEDUCTION

ARC AREA																			
GROSS – G																			
x1	3.14	X	11.600	X	11.600	X	11.5	/	360	-	0.5	X	11.600	-	0.060	X	2.325	=	0.082 SQM
x2	3.14	X	11.600	X	11.600	X	25	/	360	-	0.5	X	11.600	-	0.27	X	4.98	=	1.130 SQM
x3	3.14	X	3.605	X	3.605	X	58	/	360	-	0.5	X	3.605	-	0.455	X	3.515	=	1.038 SQM
x4	3.14	X	12.700	X	12.700	X	46	/	360	-	0.5	X	12.700	-	1.015	X	9.96	=	6.522 SQM
																	TOTAL	=	8.772 SQM

AREA CALCULATION OF BASEMENT-01	=	GROSS – A	-	GROSS – D	-	GROSS – E	-	GROSS – F
	=	60048.887	-	14.039	-	365.478	-	416.302
GROSS –1	=	59253.068	SQM					
SERVICE AREA OF BASEMENT- 01	=	GROSS – B	+	GROSS – C	-	GROSS – G		
	=	5005.444	+	6799.566	-	8.772		
GROSS-2	=	11796.237	SQM					
NET PARKING AREA OF BASEMENT-1	=	GROSS – 1	-	GROSS-2				
	=	59253.068	-	11796.237				
	=	47456.830	SQM					
NO. OF PARKING ACHIEVABLE OF BASEMENT-1	=	47456.830	/	32				
	=	1483.026						
OR SAY	=	1483		ECS				

NOTES:

- BUILDING WILL BE DESIGNED STRUCTURALLY AS PER RELEVANT IS CODES FOR EARTH QUAKE RESISTANCE.
- BUILDING HAS AUTOMATIC SPRINKLER SYSTEM ON ALL FLOORS.
- THE BUILDING IS FULLY MECHANICALLY VENTILATED & CENTRALLY AIR CONDITIONED WITH 100% POWER BACKUP.
- MSL 249.200 CONSIDERED AS ±00.00.
- ALL DIMENSIONS ARE IN MM UNLESS NOTED OTHERWISE.

DESIGN CONSULTANT: RSP

RSP Design Consultants (I) Pvt. Ltd.
RSP UNIT 103 FIRST FLOOR BESTECH BUSINESS TOWER, SOHNA ROAD, SECTOR 48, GURUGRAM, HARYANA 122018

OWNER: DLF LIMITED
THE SHOPPING MALL,DLF QUTAB ENCLAVE(PHASE-I) GURGAON, HARYANA 122002

ASSOCIATE ARCHITECT:

SBA Design N Code LLP
Architecture·Codes·Interiors
(Formerly known as SBMS)
69,Nora Niwas Bhawani Kunj, (Behind D2), Vasant Kunj, New Delhi-110070.
Mob.: 9810791652,9811077209

STRUCTURAL ENGINEER:
LERA CONSULTING STRUCTURAL ENGINEERS (INDIA) PVT LTD
THE RUBY,NORTH WING, FLOOR 23,29 (SENPATI BAPAT MARG, DADAR (W) MUMBAI MAHARASHTRA INDIA 400 028

MEP CONSULTANT:
ARUP INDIA PRIVATE LIMITED
5TH FLOOR, JET PRIME, NEAR METRO STATION, SUREN ROAD, NEAR OFF., WESTERN EXPRESS HIGHWAY, ANDHERI EAST, MUMBAI, MAHARASHTRA INDIA 400 093

TITLE:-
REVISED BUILDING PLAN OF PHASE-R16 (THE DAHLIAS) FALLING IN GROUP HOUSING COLONY OVER AN AREA MEASURING 476.6015 ACRES NAMELY DLF-5 (EARLIER KNOWN AS ZONE-10, DLF CITY PHASE-V) IN SECTOR-42, 43, 53 & 54 GURUGRAM MANESAR URBAN COMPLEX BEING DEVELOPED BY DLF LIMITED.

PROJECT:- THE DAHLIAS

This is a "PROVISIONAL BUILDING PLAN" approved only for the purpose of inviting Objections from the general public.

DTP(HQ) JD. PA. ATP(HQ) JD(HQ) JD(T) MEMBER BPAC

TO BE READ WITH THIS OFFICE MEMO NO.: 41383 DATED: 29-10-2025

ARCHITECT'S SEAL & SIGNATURE | OWNER'S SEAL & SIGNATURE

Date: JULY 2025 | Scale: 1:400

Drawing Title:- BASEMENT-01 AREA CALCULATION

Drawing No:- BS-05

DLF5

02-30092025