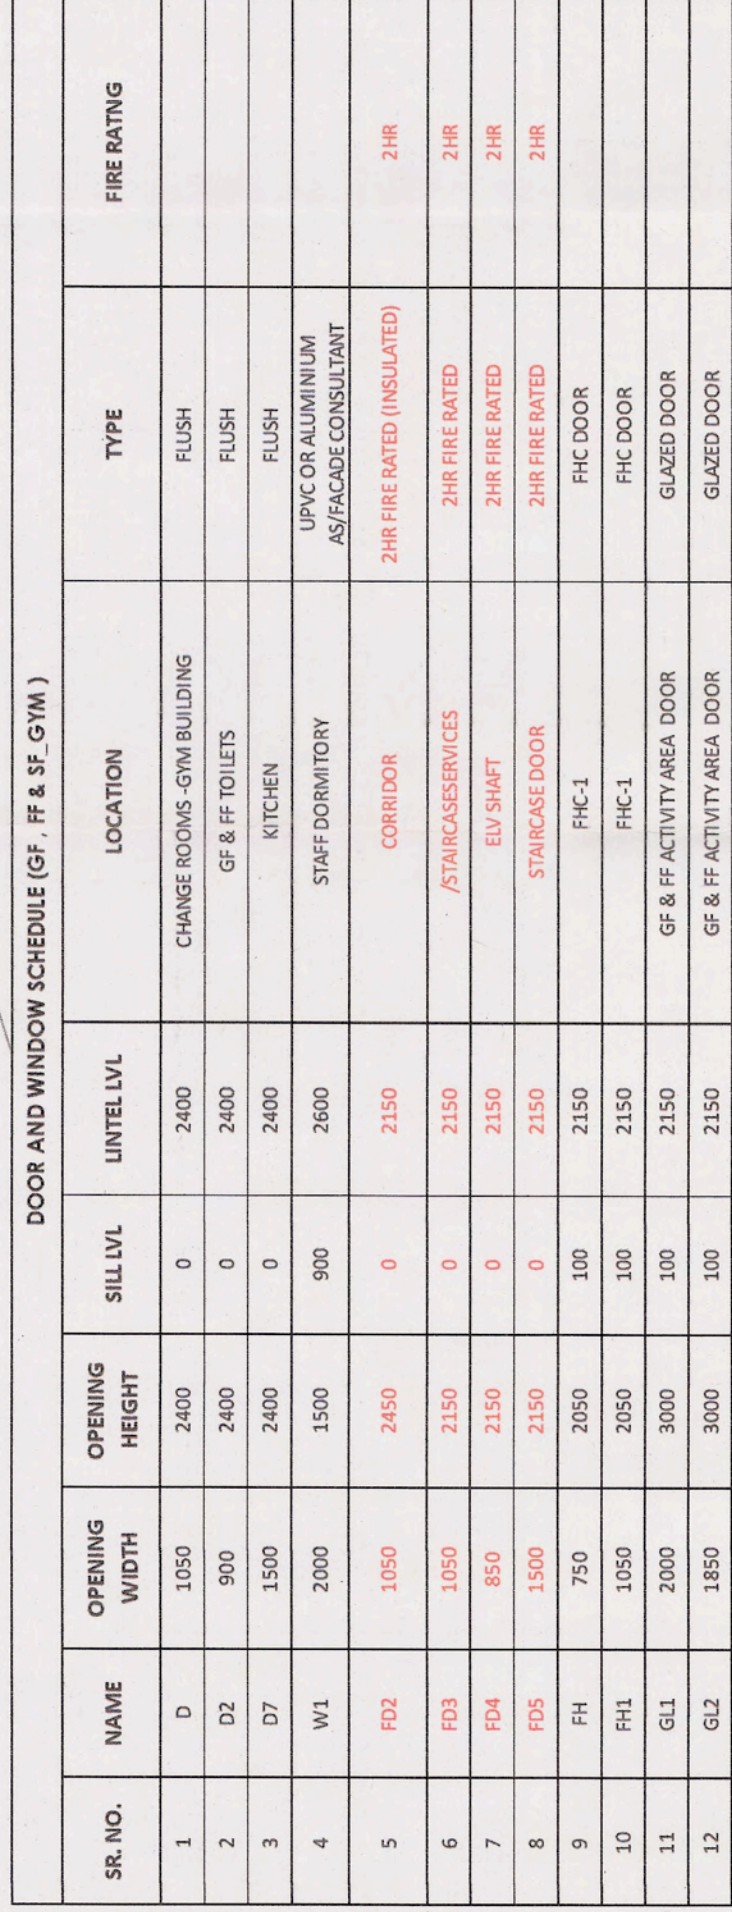



- BUILDING HAS BEEN DESIGNED STRUCTURALLY AS PER EXISTING RELEVANT IS CODES FOR EARTH QUAKE RESISTANCE.
- ALL DIMENSIONS ARE IN MM UNLESS NOTED OTHERWISE.
- POWDER TOILET, KITCHEN, DORMITORY ARE NATURALLY / MECHANICALLY VENTILATED WITH 100% BACKUP.

[illegible]


[illegible]


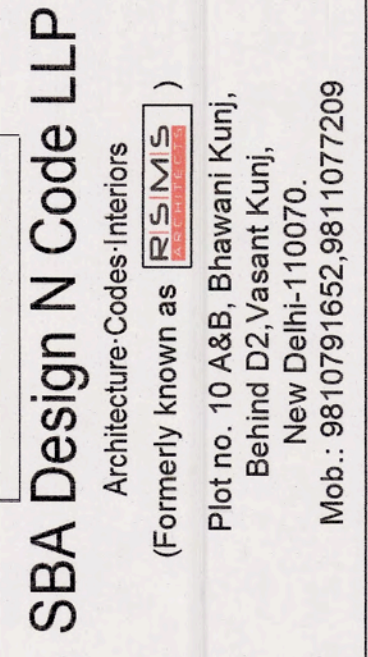

PROPOSED BUILDING PLANS OF RETIREMENT HOUSING PROJECT (UNDER RETIREMENT HOUSING POLICY DATED 04.11.2024) AREA MEASURING 4.16875 AC (IN CN. NO. 209 OF 2025 DATED 16/10/2024) BEING DEVELOPED BY MILDA BUILDWELL PVT. L. AND OTHER IN COLLABORATION WITH DL HOME DEVELOPERS LTD.

1ST FLOOR PLAN

01-22062026