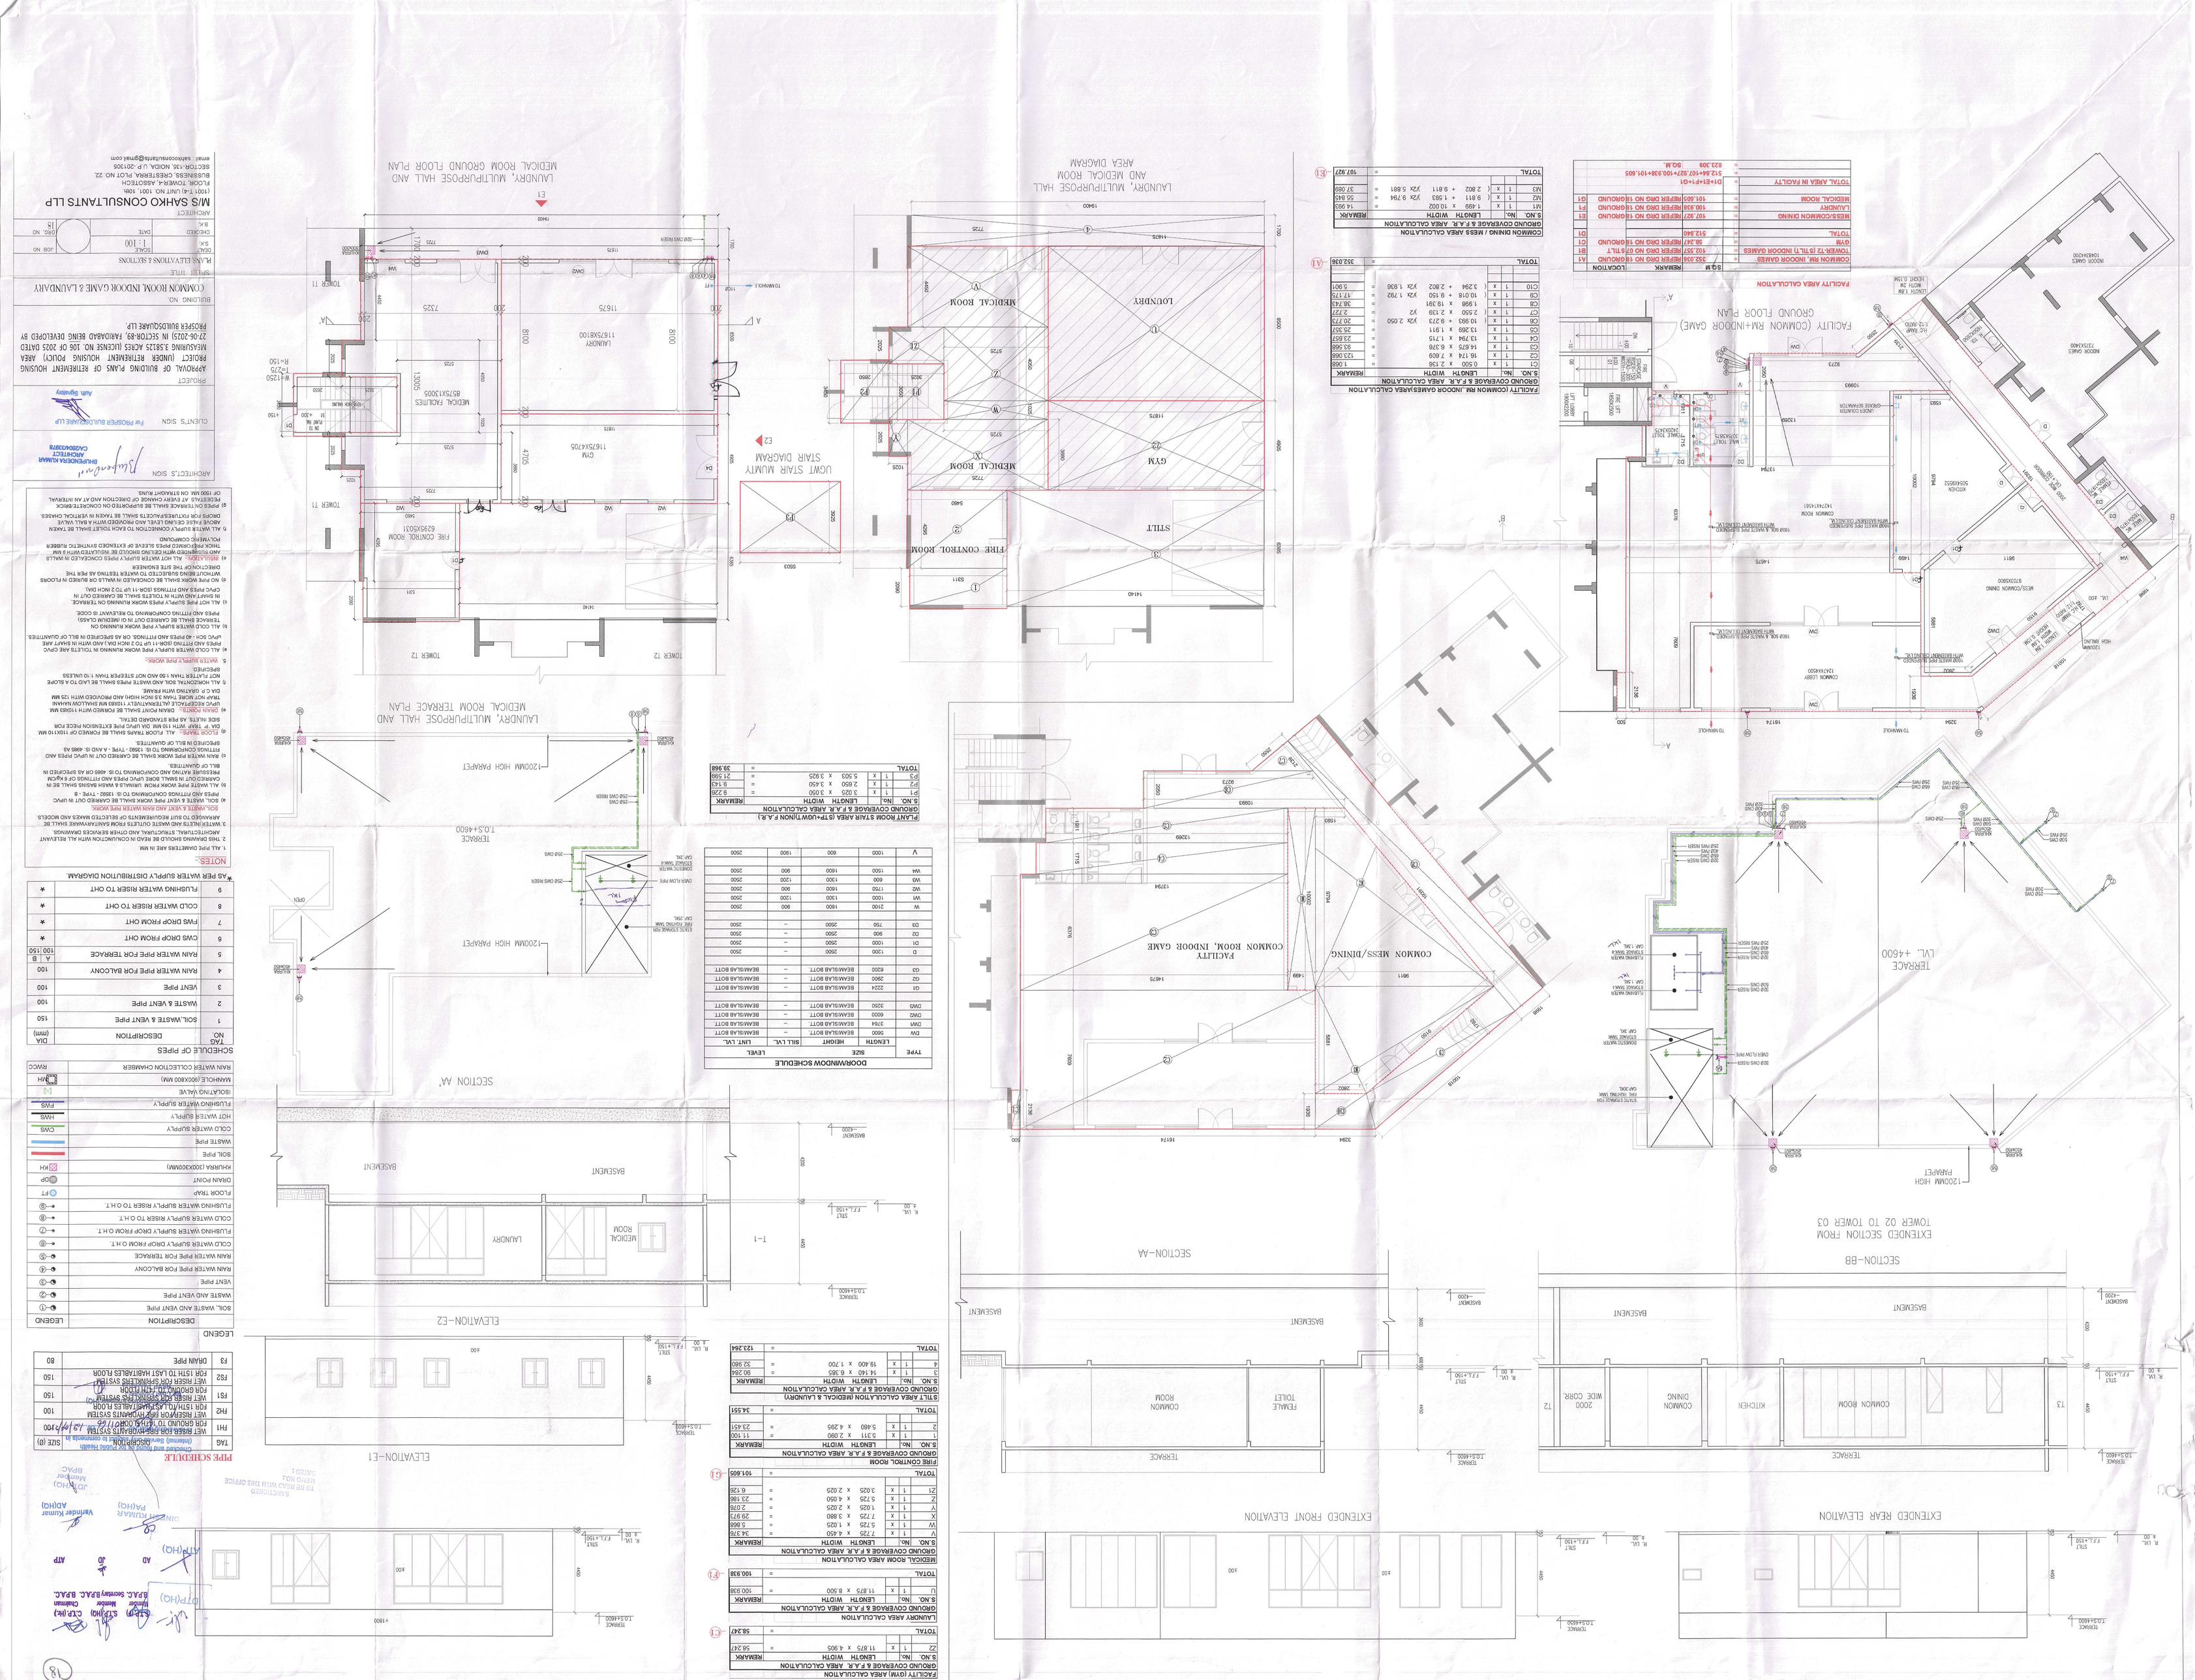
LAUNDRY, MULTIPURPOSE HALL AND MEDICAL ROOM GROUND FLOOR PLAN
LAUNDRY, MULTIPURPOSE HALL AND MEDICAL ROOM TERRACE PLAN
LAUNDRY, MULTIPURPOSE HALL AND MEDICAL ROOM AREA DIAGRAM
FACILITY COMMON RM ,INDOOR GAMES(AREA CALCULATION
GROUND COVERAGE & F.A.R. AREA CALCULATION
COMMON DINING / MESS AREA CALCULATION
GROUND COVERAGE & F.A.R. AREA CALCULATION
PLANT ROOM STAIR AREA (5TH+10W)IN F.A.R.
GROUND COVERAGE & F.A.R. AREA CALCULATION
DOOR/WINDOW SCHEDULE
FACILITY (GYM) AREA CALCULATION
GROUND COVERAGE & F.A.R. AREA CALCULATION
LAUNDRY AREA CALCULATION
GROUND COVERAGE & F.A.R. AREA CALCULATION
MEDICAL ROOM AREA CALCULATION
GROUND COVERAGE & F.A.R. AREA CALCULATION
FIRE CONTROL ROOM
GROUND COVERAGE & F.A.R. AREA CALCULATION
STILT AREA CALCULATION (MEDICAL & LAUNDRY)
GROUND COVERAGE & F.A.R. AREA CALCULATION
PIPE SCHEDULE
LEGEND
ELEVATION-E1
ELEVATION-E2
SECTION AA'
SECTION-AA
SECTION-BB
EXTENDED SECTION FROM TOWER 02 TO TOWER 03
EXTENDED REAR ELEVATION
EXTENDED FRONT ELEVATION
FACILITY COMMON RM ,INDOOR GAMES
FACILITY AREA CALCULATION
FACILITY COMMON RM, INDOOR GAME & LAUNDARY
M/S SAHKO CONSULTANTS LLP
ARCHITECT
COMMON ROOM, INDOOR GAME & LAUNDARY
PROJECT
CLIENT'S SIGN
ARCHITECT'S SIGN
NOTES:-