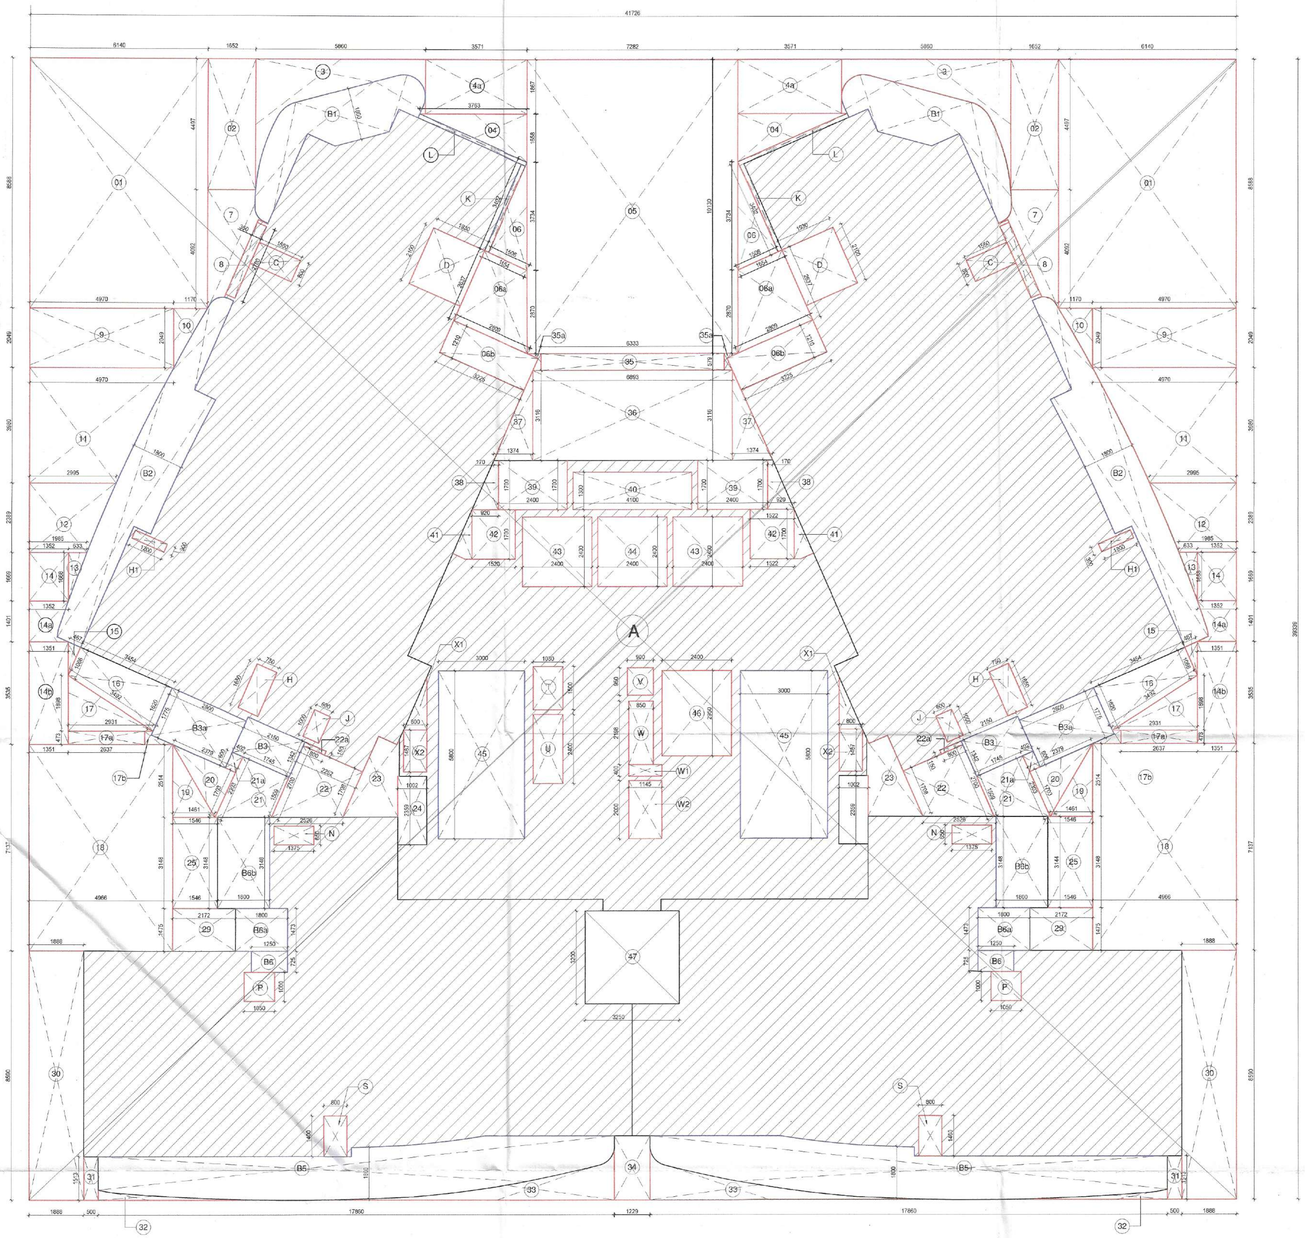


1 PENTHOUSE LOWER LEVEL AREA DIAGRAM

AT 29th FLOOR LEVEL

Scale: 1:100

PENTHOUSE LOWER LEVEL - FAR AREA CALCULATION

TYPE	QUANTITY	SHAPE	FORMULA	DETAIL		CALCULATION EACH AREA IN SQ.M
OUTLINE AREA						
A	1	RECTANGLE	L x B	41.726	39.339	1641.459
TOTAL OUTLINE AREA						**1641.459**
NON FAR AREA						
B1	2	AS/PLAN		10.637		21.274
B2	2	AS/PLAN		16.955		33.910
B3a	2	RECTANGLE	L x B	2.800	1.775	9.940
B3	2	RECTANGLE	L x B	1.342	2.150	5.771
B5	2	AS/PLAN		27.144		54.288
B6	2	RECTANGLE	L x B	1.250	0.725	1.813
B6a	2	RECTANGLE	L x B	1.800	1.473	5.303
B6b	2	RECTANGLE	L x B	1.800	3.148	11.333
K	2	RECTANGLE	L x B	0.138	3.249	0.897
L	2	RECTANGLE	L x B	0.147	4.112	1.209
45	2	RECTANGLE	L x B	3.000	5.800	34.800
TOTAL NON FAR AREA						**180.536**
CUTOUT'S AREA (NON FAR)						
01	2	RECTANGLE	L x B	6.140	8.588	105.461
02	2	RECTANGLE	L x B	1.652	4.497	14.858
03	2	AS/PLAN		7.460		14.920
04	2	TRIANGLE	1/2 x B x H	3.763	1.658	6.239
04a	2	RECTANGLE	L x B	3.571	1.867	13.334
05	1	RECTANGLE	L x B	7.282	10.130	73.767
06	2	TRIANGLE	1/2 x B x H	1.506	3.402	5.123
06a	2	AS/PLAN		5.869		11.738
06b	2	RECTANGLE	L x B	3.225	1.210	7.805
07	2	AS/PLAN		4.89		9.780
08	2	RECTANGLE	L x B	0.350	2.700	1.890
09	2	RECTANGLE	L x B	4.970	2.049	20.367
10	2	AS/PLAN		1.18		2.360
11	2	AS/PLAN		15.727		31.454
12	2	AS/PLAN		5.92		11.840
13	2	TRIANGLE	1/2 x B x H	0.633	1.668	1.056
14	2	RECTANGLE	L x B	1.352	1.669	4.513
14a	2	AS/PLAN		1.599		3.198
14b	2	RECTANGLE	L x B	1.351	3.535	9.552
15	2	TRIANGLE	1/2 x B x H	0.467	1.066	0.498
16	2	TRAPEZIUM	(B1+B2)/2 x H	1.343	3.454	9.277
17	2	TRIANGLE	1/2 x B x H	2.931	1.898	5.563
17a	2	RECTANGLE	L x B	2.637	0.473	2.495
17b	2	AS/PLAN			0.240	0.480
18	2	RECTANGLE	L x B	4.966	7.137	70.885
19	2	TRIANGLE	1/2 x B x H	1.461	2.514	3.673
20	2	TRIANGLE	1/2 x B x H	1.703	2.379	4.051
21	2	AS/PLAN		3.36		6.720
21a	2	RECTANGLE	L x B	0.402	0.600	0.482
22	2	AS/PLAN		4.96		9.920
23	2	AS/PLAN		3.55		7.100
24	2	RECTANGLE	L x B	1.002	2.359	4.727
25	2	RECTANGLE	L x B	1.546	3.148	9.734
29	2	RECTANGLE	L x B	2.172	1.475	6.407
30	2	RECTANGLE	L x B	1.888	8.590	32.436
31	2	RECTANGLE	L x B	0.500	1.513	1.513
32	2	AS/PLAN		0.648		1.296
33	2	AS/PLAN		4.456		8.912
34	1	RECTANGLE	L x B	1.229	2.214	2.721
35	1	RECTANGLE	L x B	6.333	0.579	3.667
35a	2	AS/PLAN		0.127		0.254
36	1	RECTANGLE	L x B	6.898	3.116	21.494
37	2	TRIANGLE	1/2 x B x H	1.374	3.116	4.281
38	2	TRAPEZIUM	(B1+B2)/2 x H	0.545	1.700	1.853
39	2	RECTANGLE	L x B	2.400	1.700	8.160
40	1	RECTANGLE	L x B	4.100	1.300	5.330
41	2	AS/PLAN		0.589		1.178
42	2	RECTANGLE	L x B	1.520	1.700	5.168
43	2	RECTANGLE	L x B	2.400	2.400	11.520
44	1	RECTANGLE	L x B	2.400	2.400	5.760
46	1	RECTANGLE	L x B	2.400	2.950	7.080
47	1	RECTANGLE	L x B	3.250	3.200	10.400
C	2	RECTANGLE	L x B	1.550	0.800	2.480
D	2	RECTANGLE	L x B	2.100	1.930	8.106
H	2	RECTANGLE	L x B	0.750	1.650	2.475
H1	2	RECTANGLE	L x B	1.200	0.300	0.720
J	2	RECTANGLE	L x B	0.600	1.000	1.200
N	2	RECTANGLE	L x B	1.375	0.650	1.788
P	2	RECTANGLE	L x B	1.050	1.000	2.100
S	2	RECTANGLE	L x B	0.800	1.400	2.240
T	1	RECTANGLE	L x B	1.030	1.500	1.545
U	1	RECTANGLE	L x B	1.030	2.400	2.472
V	1	RECTANGLE	L x B	0.900	0.950	0.855
W	1	RECTANGLE	L x B	0.850	2.198	1.868
W1	1	RECTANGLE	L x B	1.145	0.400	0.458
W2	1	RECTANGLE	L x B	1.145	2.000	2.290
X1	2	AS/PLAN		0.725		1.450
X2	2	RECTANGLE	L x B	0.800	1.467	2.347

TOTAL CUTOUT'S AREA	**658.684**
TOTAL BUILT UP AREA = TOTAL FAR AREA+NON FAR AREA	**982.775**
FAR AREA = TOTAL OUTLINE AREA - (TOTAL NON FAR AREA+TOTAL CUTOUT'S AREA)	**802.239**

Sign & Stamp

This is a "PROVISIONAL BUILDING PLAN" approved only for the purpose of inviting objections from the general public

S.T.P. (HQ) Under Secretary B.P.A.C. | S.T.P. (G) Member B.P.A.C. | C.T.P. (HQ) Chairman

DTP (HQ) | ATP(HQ)

Ram Avtar Bassi UD(HQ)

AD | PA | ATP

DDT (HQ) Member BPAC

PROJECT NAME & ADDRESS

PROPOSED GROUP HOUSING DEVELOPMENT AT RAMPRASTHA BUILDTECH PVT. LTD. AND OTHERS ETC. COLLABORATE WITH S.A. INFRACON PVT. LTD. SECTOR - 37 D, AREA - 2.303 ACRE

CLIENT NAME & ADDRESS

M/S RAMPRASTHA PROMOTERS & DEVELOPERS PVT. LTD.,
114, SECTOR-44, GURUGRAM HARYANA- 122002

ARCHITECT'S SIGN & STAMP | CLIENT'S SIGN & STAMP

MANISH KUMAR CA/2[illegible]027

DRAWING TITLE

PENTHOUSE LOWER LEVEL AREA DIAGRAM AT 29th FLOOR LEVEL

SCALE	DRAWING NO.	NORTH
1:100 ON A1	012.1	
DATE: 04.06.2024		