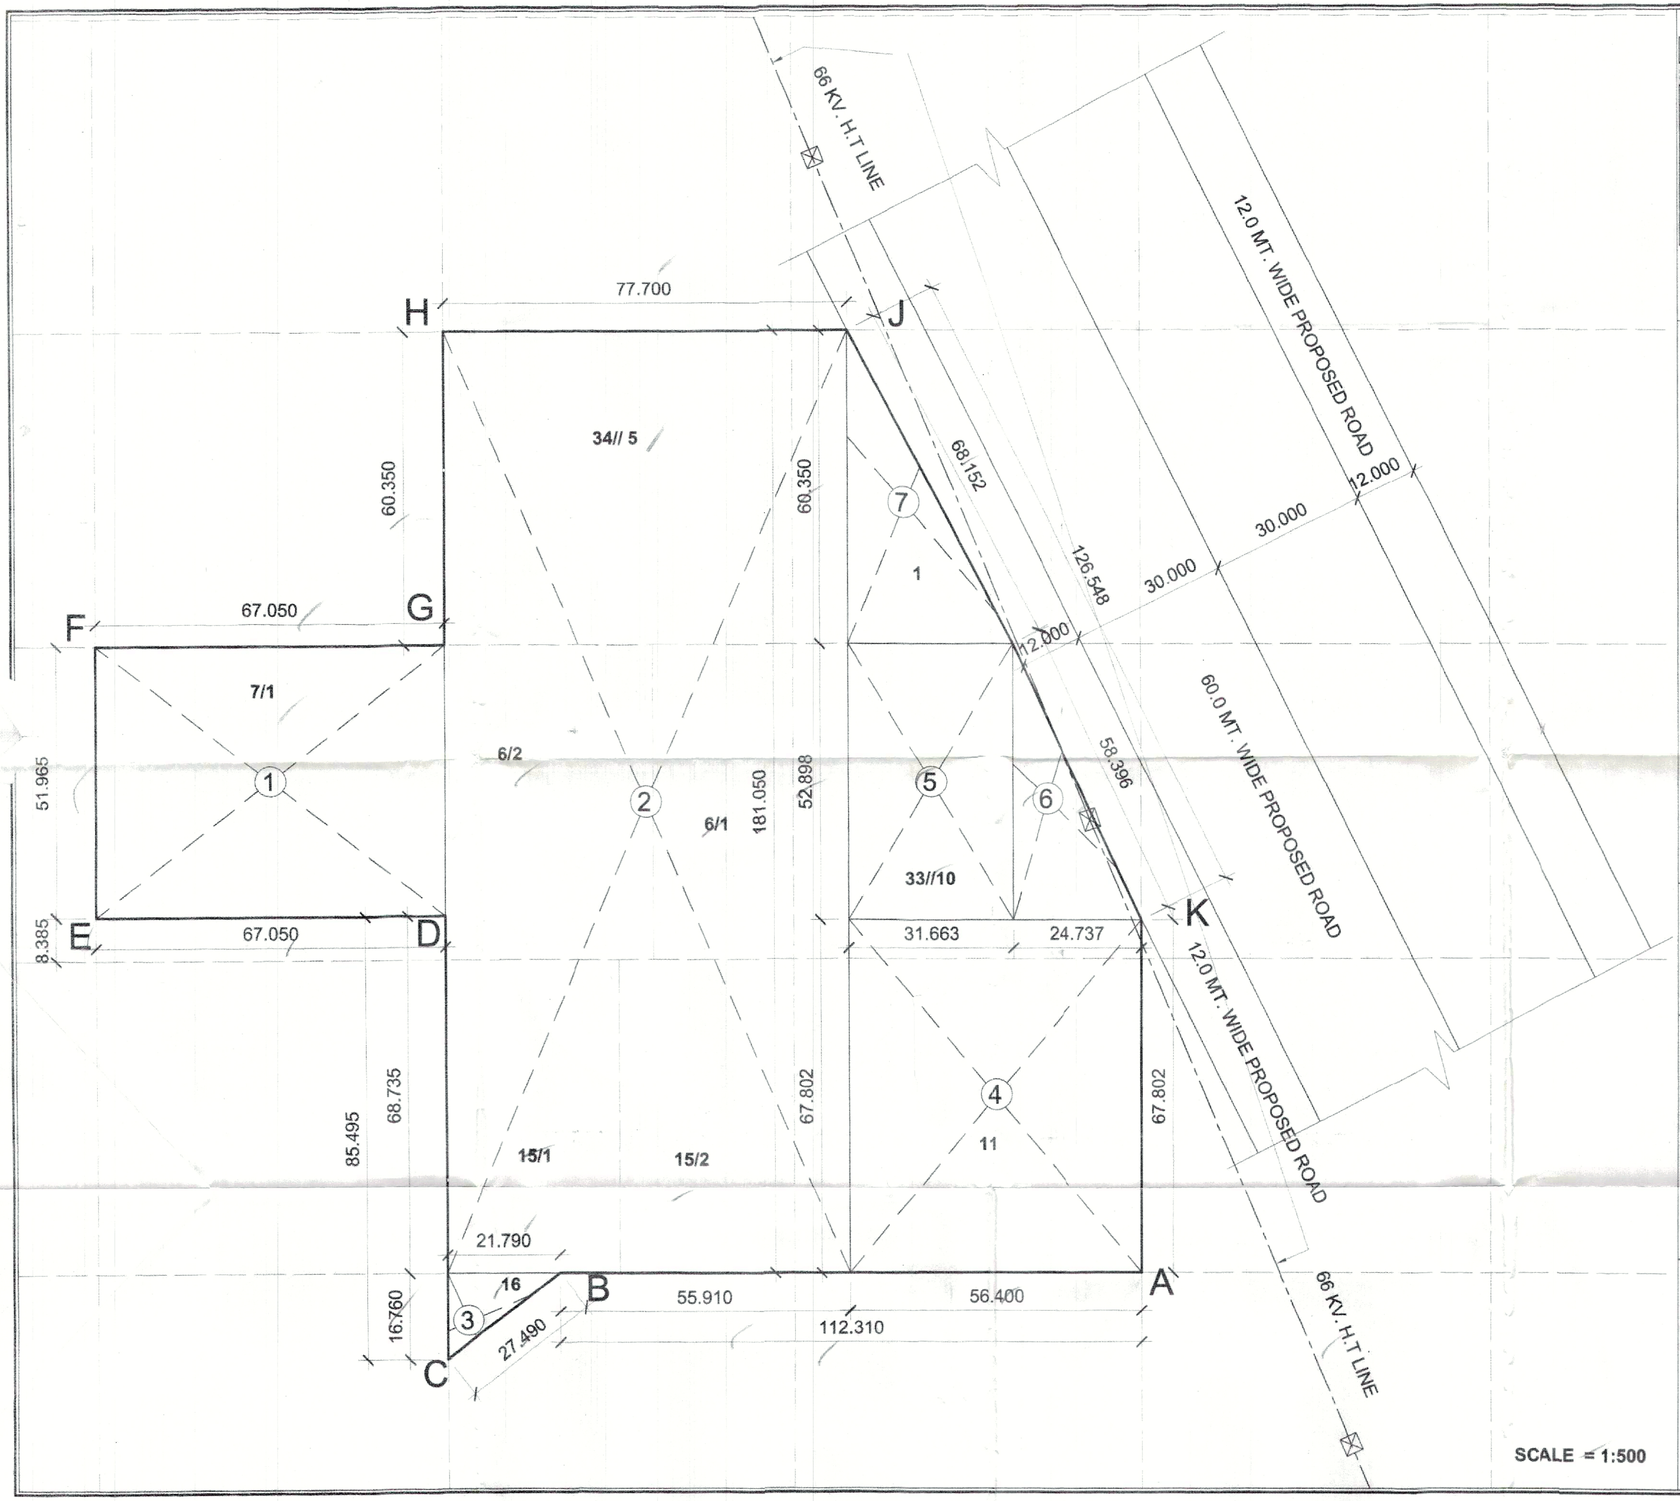


AREA DETAIL				
Sr. No.	Length	Width	Nos.	Area in Sq. Mtr.
1	67.050	51.965	1	3484.253
2	77.700	181.050	1	14067.585
3	21.790	16.760	0.5	182.600
4	56.400	67.802	1	3824.033
5	31.663	52.898	1	1674.909
6	24.737	52.898	0.5	654.269
7	31.663	60.350	0.5	955.431
Total Area				24843.081

AREA IN ACRES = 24843.081/4046.85 = 6.138 Acres.

JE AD ATP DTP

L.S. SINDHU
B. Arch., AIIA
ARCHITECT (Govt. Approved)
Regn No. 431, AKD Town
Sector-14, Gurgaon

NOTE:- ALL DIMENSIONS ARE IN METER

N

OWNER'S SIGNATURE

For Gupta Promoters Pvt. Ltd.
Authorised Signatory / Director

GPL

Gupta Promoters Pvt. Ltd.
Corporate Office : 804, Tower - A, Signature Towers, South City - 1, Gurgaon - 122001, Haryana, India
Tel: +91 124 4550200 Fax: +91 124 4550270 Email: response@gplinfrastructure.com

PROJECT:

DEMARCATION PLAN OF I.T. / CYBER PARK FALLING IN THE REVENUE ESTATE OF VILLAGE MEDHAWAS SECTOR-66 TEHSIL & DISTRICT -GURGAON BEARING ON KHASRA NOS. 33// 1, 10, 11/1,11/2 **, 34//** 5, 6/1/1, 6/1/2, 6/2, 7/1,15/1,15/2 & 16 **IN AN AREA OF 6.1375 ACRES LAND BEING DEVELOPED BY SH. OM PRAKASH - JITENDER KUMAR & OTHERS IN COLLABORATION WITH M/S GUPTA PROMOTERS PVT. LTD.**

SCALE = 1:500