

OWNER SIGN

ARCHITECT SIGN

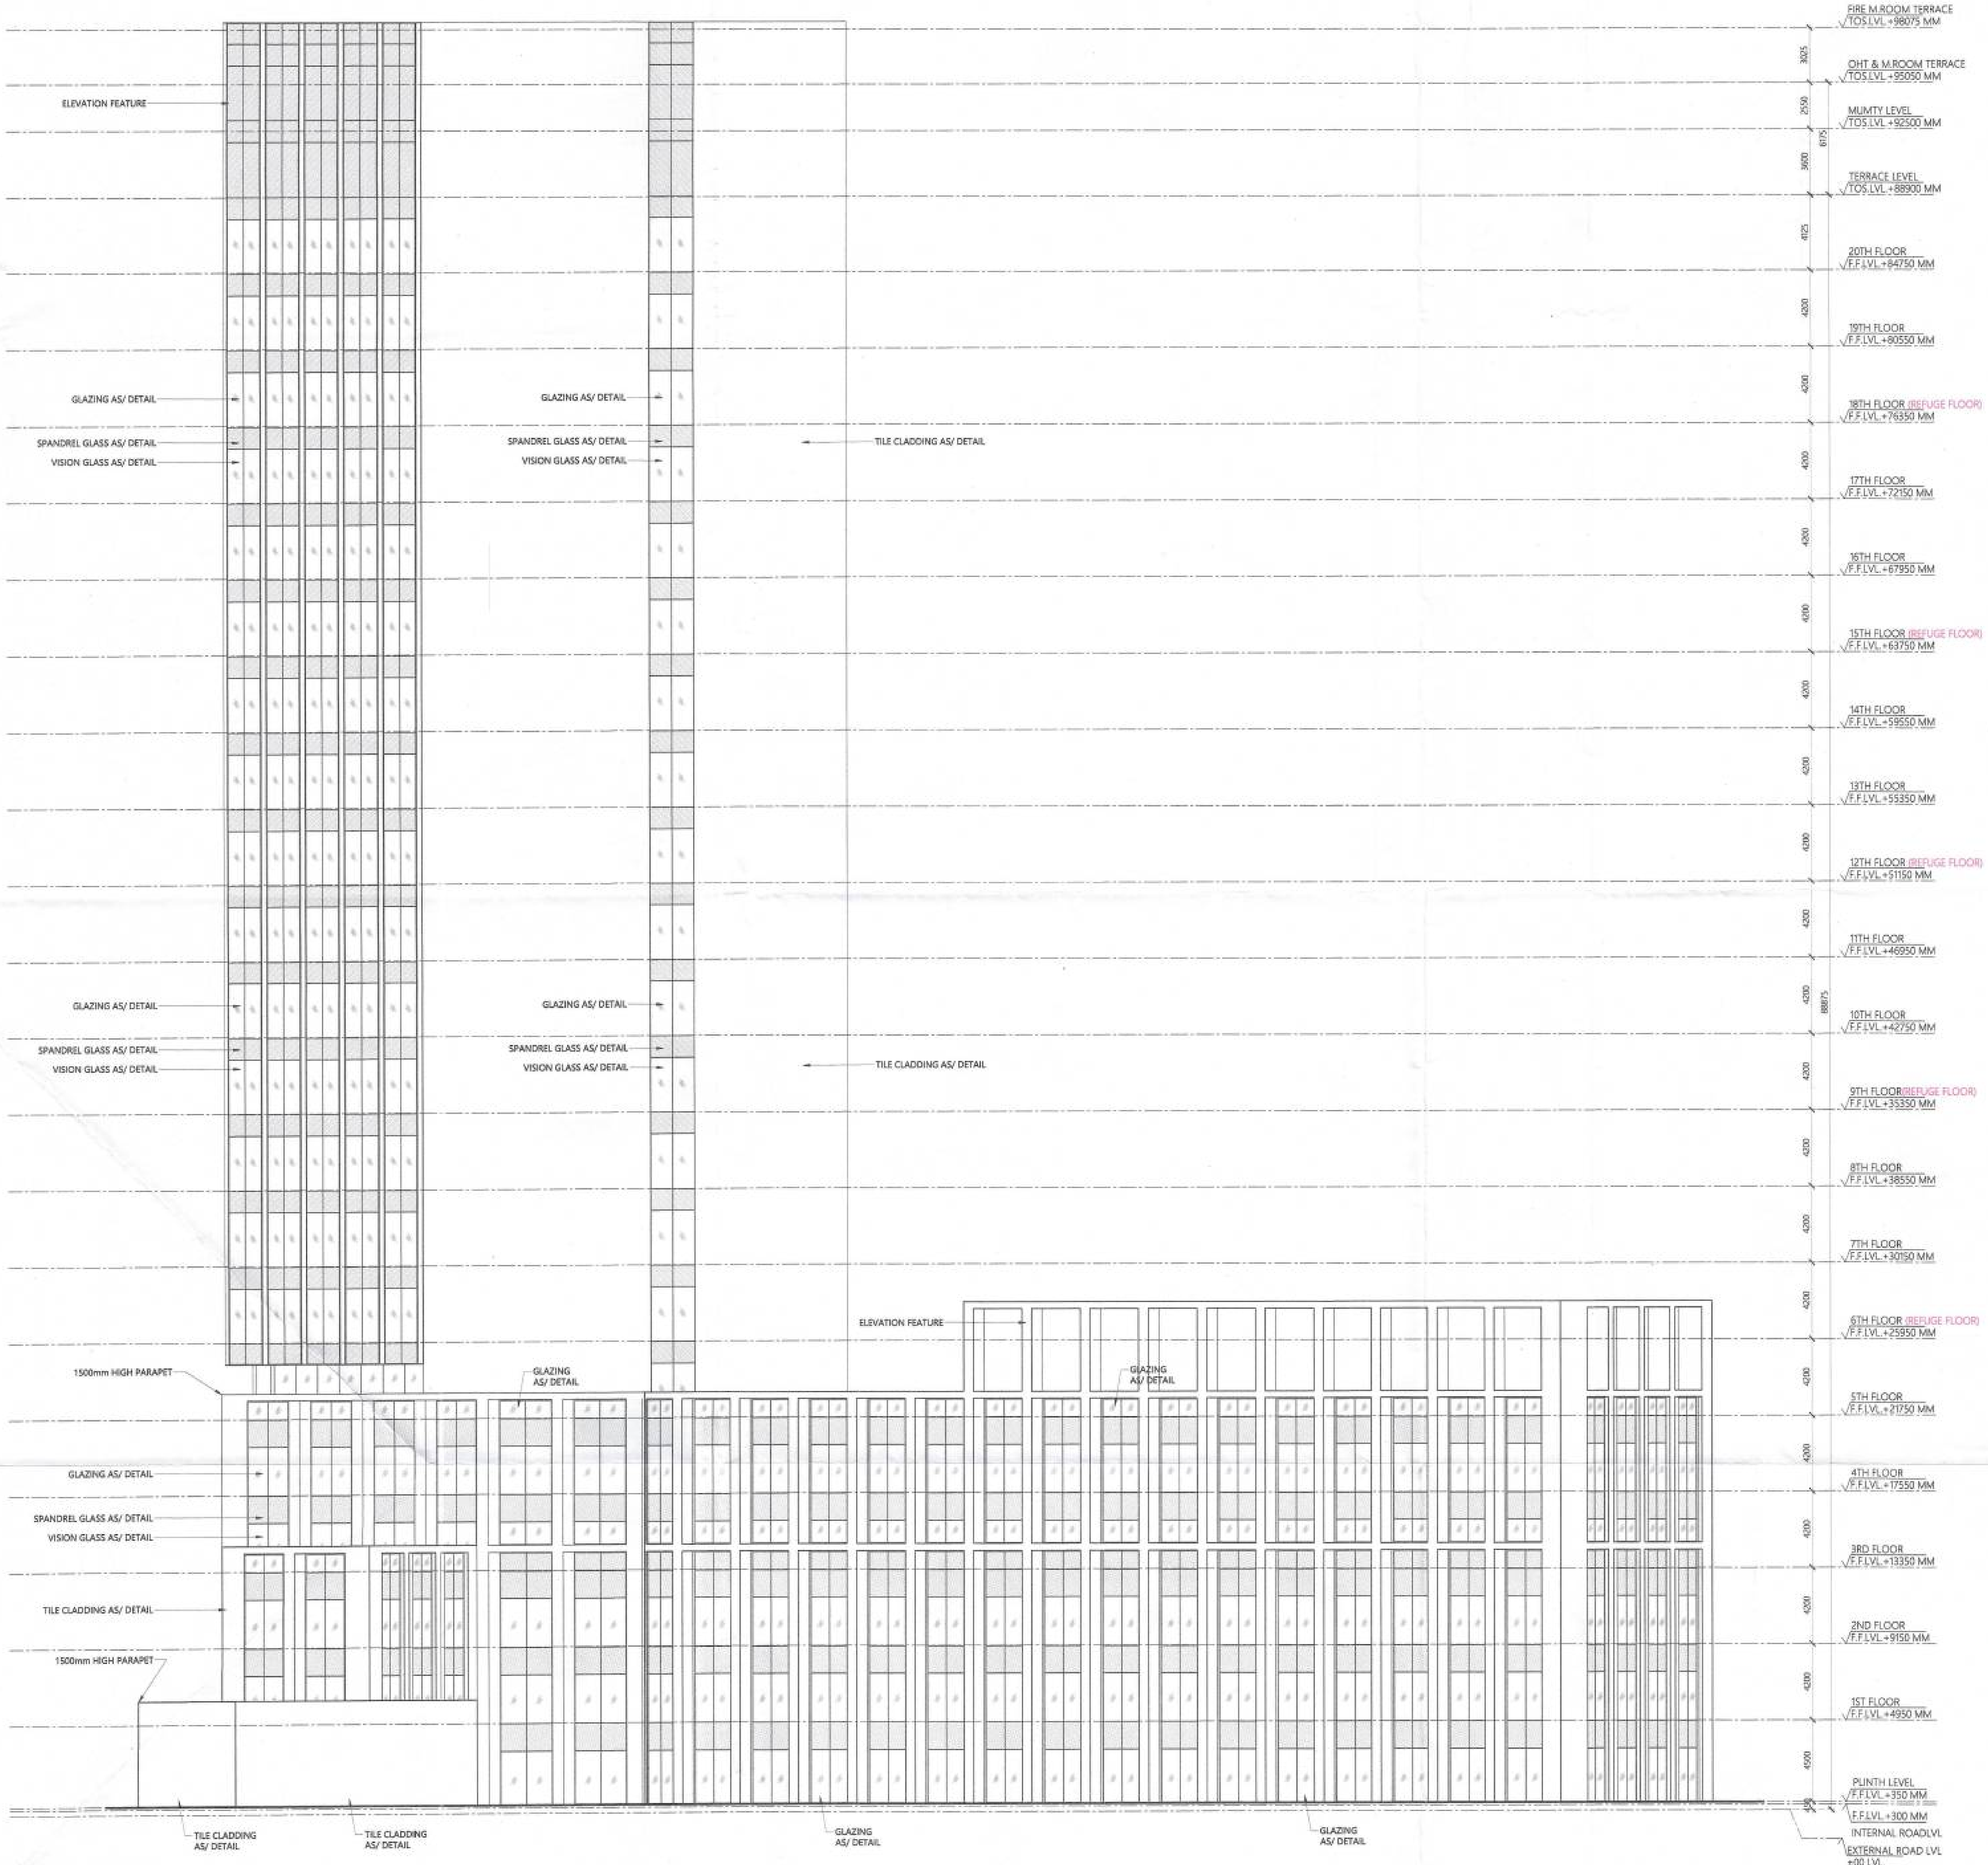


D ELEVATION REF:
SCALE: 1: 200

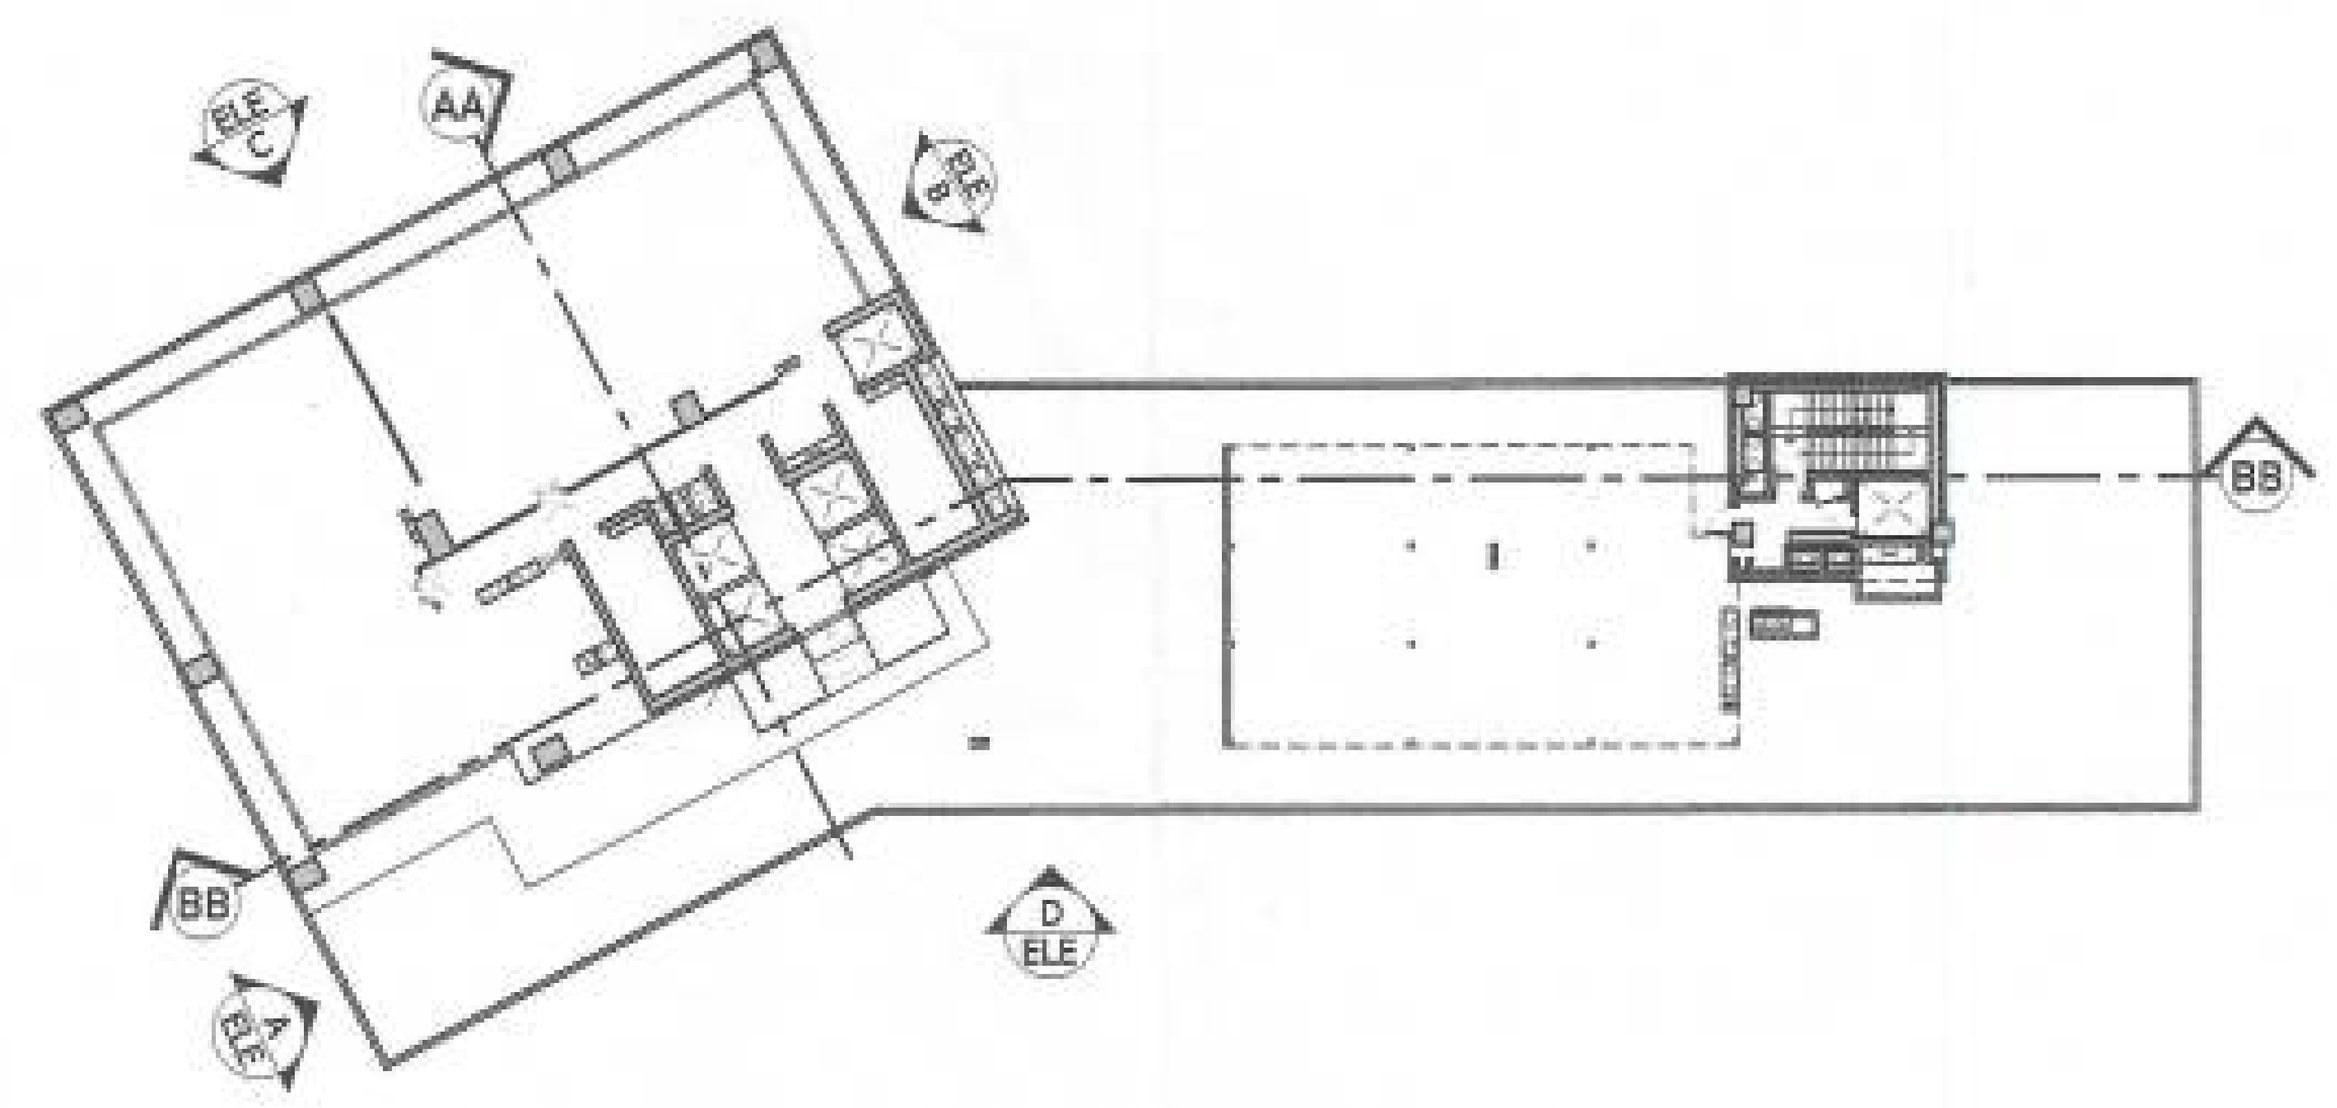

OWNER M/S EMAAR INDIA LIMITED

SUBMISSION DRAWING

KEYPLAN

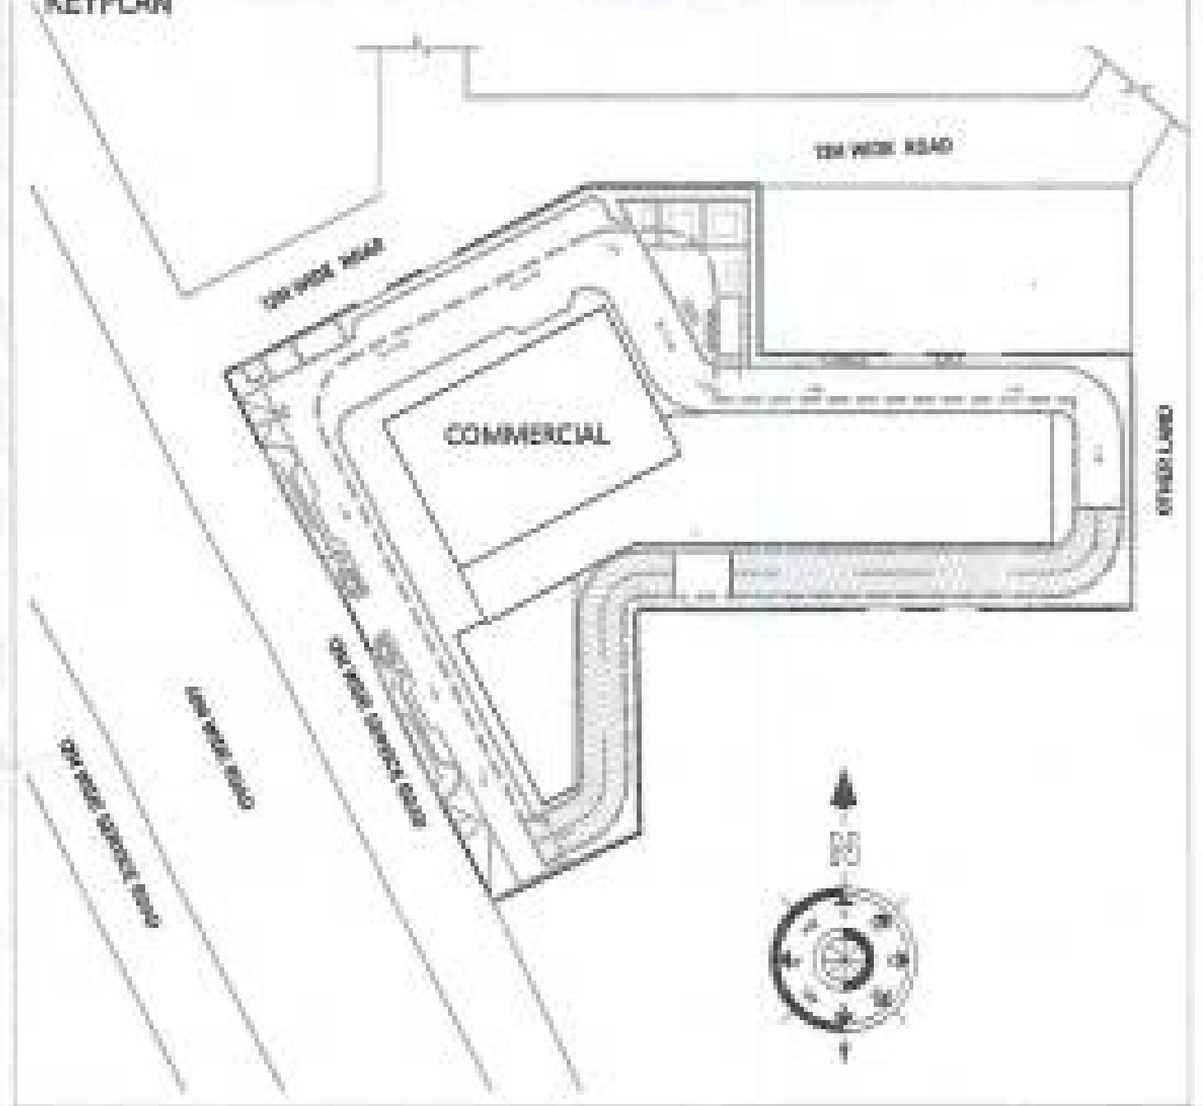

PROJECT NAME

EMAAR SOUK 65

PROJECT ADDRESS

PROPOSED BUILDING PLAN OF COMMERCIAL-2 OF AREA MEASURING 1.548 ACRES IN RESIDENTIAL PLOTTED COLONY ON AREA MEASURING 98.194 ACRES (LICENSE NO 97OF 2010 DT.18.11.2010, LICENSE NO.41 OF 2011 DT.03.05.2011, LICENSE NO. 101 OF 2023 DT.06.05.2023 & LICENSE NO. 265 OF 2025 DT . 31.12.2025) IN SECTOR - 66 & 65 , GURUGRAM BEING DEVELOPED BY ACTIVE PROMOTERS AND OTHERS IN COLLABORATION WITH EMAAR INDIA LTD (FORMERLY KNOWN AS EMAAR MGF LAND LTD)

DATE	PROJECT INCH.	CHECKED BY
13 - 09 -2026	PALIN SIKARI	BALRAJ SINGH
SCALE	DEALT BY	APPROVED BY
1:100	DHEERAJ CHAND	VINEETA P SINGHANIA

DRAWING TITLE

ELEVATION-D

Sanctioned and Valid For 5 Years
Subject to Validity of License-CLU/Extension Permission
Chairman
Building Plan Committee Controlled Area
Gurgaon Circle, Gurgaon

AD

ATP

ARCHITECTS

Confluence
NEW DELHI , INDIA

F-1, FIRST FLOOR, MIRA CORPORATE SUITES, ISHWAR NAGAR, NEW DELHI 110065

Ph- +91-11-26925684 ccs@inconfluence.com Member of IGBC
Ph- +91-11-40564768 www.inconfluence.com ISO - 9001 : 2000
architecture urban design hospitality interiors

DRAWING NO.	REVISION
S-25	