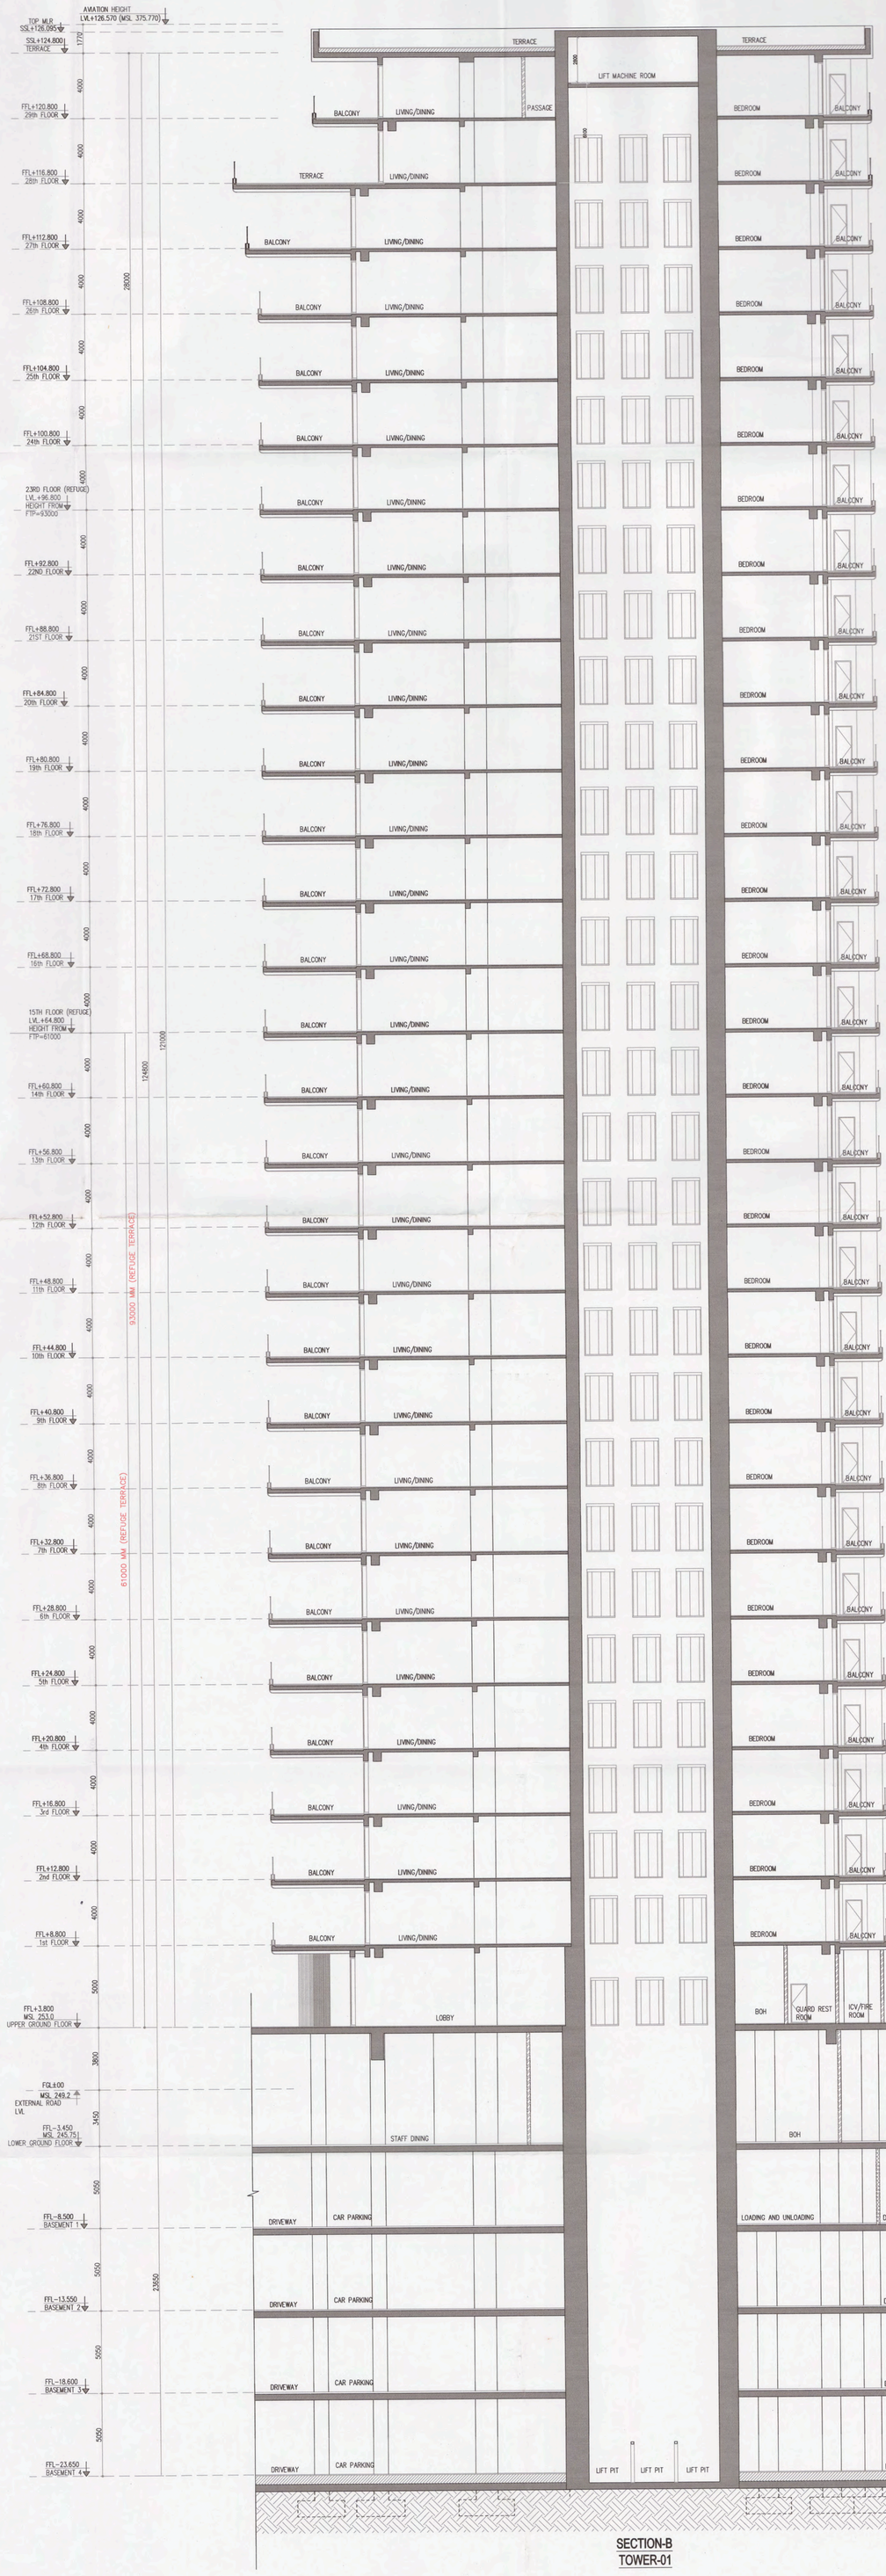


SECTION-B
TOWER-01

NOTES:

- BUILDING WILL BE DESIGNED STRUCTURALLY AS PER RELEVANT IS CODES FOR EARTH QUAKE RESISTANCE.
- BUILDING HAS AUTOMATIC SPRINKLER SYSTEM ON ALL FLOORS.
- THE BUILDING IS FULLY MECHANICALLY VENTILATED & CENTRALLY AIR CONDITIONED WITH 100% POWER BACKUP.
- MSL 249.200 CONSIDERED AS ±00.00.
- ALL DIMENSIONS ARE IN MM UNLESS NOTED OTHERWISE.

DESIGN CONSULTANT:
RSP Design Consultants (I) Pvt. Ltd.
RSP UNIT 103 FIRST FLOOR BESTECH BUSINESS TOWER, SOHNA ROAD, SECTOR 48, GURUGRAM, HARYANA 122018

OWNER:
DLF LIMITED
THE SHOPPING MALL,DLF QUTAB ENCLAVE(PHASE-I) GURGAON, HARYANA 122002

ASSOCIATE ARCHITECT:
SBA Design N Code LLP
Architecture·Codes·Interiors
(Formerly known as RSMS)
69,Nora Niwas Bhawani Kunj, (Behind D2), Vasant Kunj, New Delhi-110070.
Mob.: 9810791652,9811077209

STRUCTURAL ENGINEER:
LERA CONSULTING STRUCTURAL ENGINEERS (INDIA) PVT LTD
THE RUBY,NORTH WING, FLOOR 23,29 (SENPATI BAPAT MARG, DADAR (W) MUMBAI MAHARASHTRA INDIA 400 028

MEP CONSULTANT:
ARUP INDIA PRIVATE LIMITED
5TH FLOOR, JET PRIME, NEAR METRO STATION, SUREN ROAD, NEAR OFF., WESTERN EXPRESS HIGHWAY, ANDHERI EAST, MUMBAI, MAHARASHTRA INDIA 400 093

TITLE:-
REVISED BUILDING PLAN OF PHASE-R16 (THE DAHLIAS) FALLING IN GROUP HOUSING COLONY OVER AN AREA MEASURING 476.6015 ACRES NAMELY DLF-5 (EARLIER KNOWN AS ZONE-10, DLF CITY PHASE-V) IN SECTOR-42, 43, 53 & 54 GURUGRAM MANESAR URBAN COMPLEX BEING DEVELOPED BY DLF LIMITED.

PROJECT:- THE DAHLIAS

This is a "PROVISIONAL BUILDING PLAN" approved only for the purpose of inviting Objections from the general public

S.T.P (HQ) Member Secretary B.P.A.C. — S.T.P (G) Member B.P.A.C. — C.T.P (Hr.) Chairman B.P.A.C.

DTP(HQ) JD. — PA. — ATP(HQ) A.T.P.


TO BE READ WITH THIS OFFICE MEMO NO.: 41383
DATED : 29-10-2025

JDT (T) MEMBER BPAC — JD(HQ)

ARCHITECT'S SEAL & SIGNATURE	OWNER'S SEAL & SIGNATURE
SBA DESIGN N CODE LLP ARCHANA DEVI SINGH GAUTAM M.ARCH(URBAN DESIGN)	DLF LIMITED Authorised Signatory DLF Phase-V, Gurugram

Date : JULY.2025	Scale : 1:150	
Drawing Title:- SECTION -B TOWER - 01		Drawing No:- SC-01
		DLF 5
		03-30092025

G:\DLF DAHLIAS GH\05-RSMS SUB 29-06-2025\SECTION\Tower 1-Sections.dwg, 2025/10/01 00:45:34, 192.168.1.185SBA NEW T1700_8.pc5

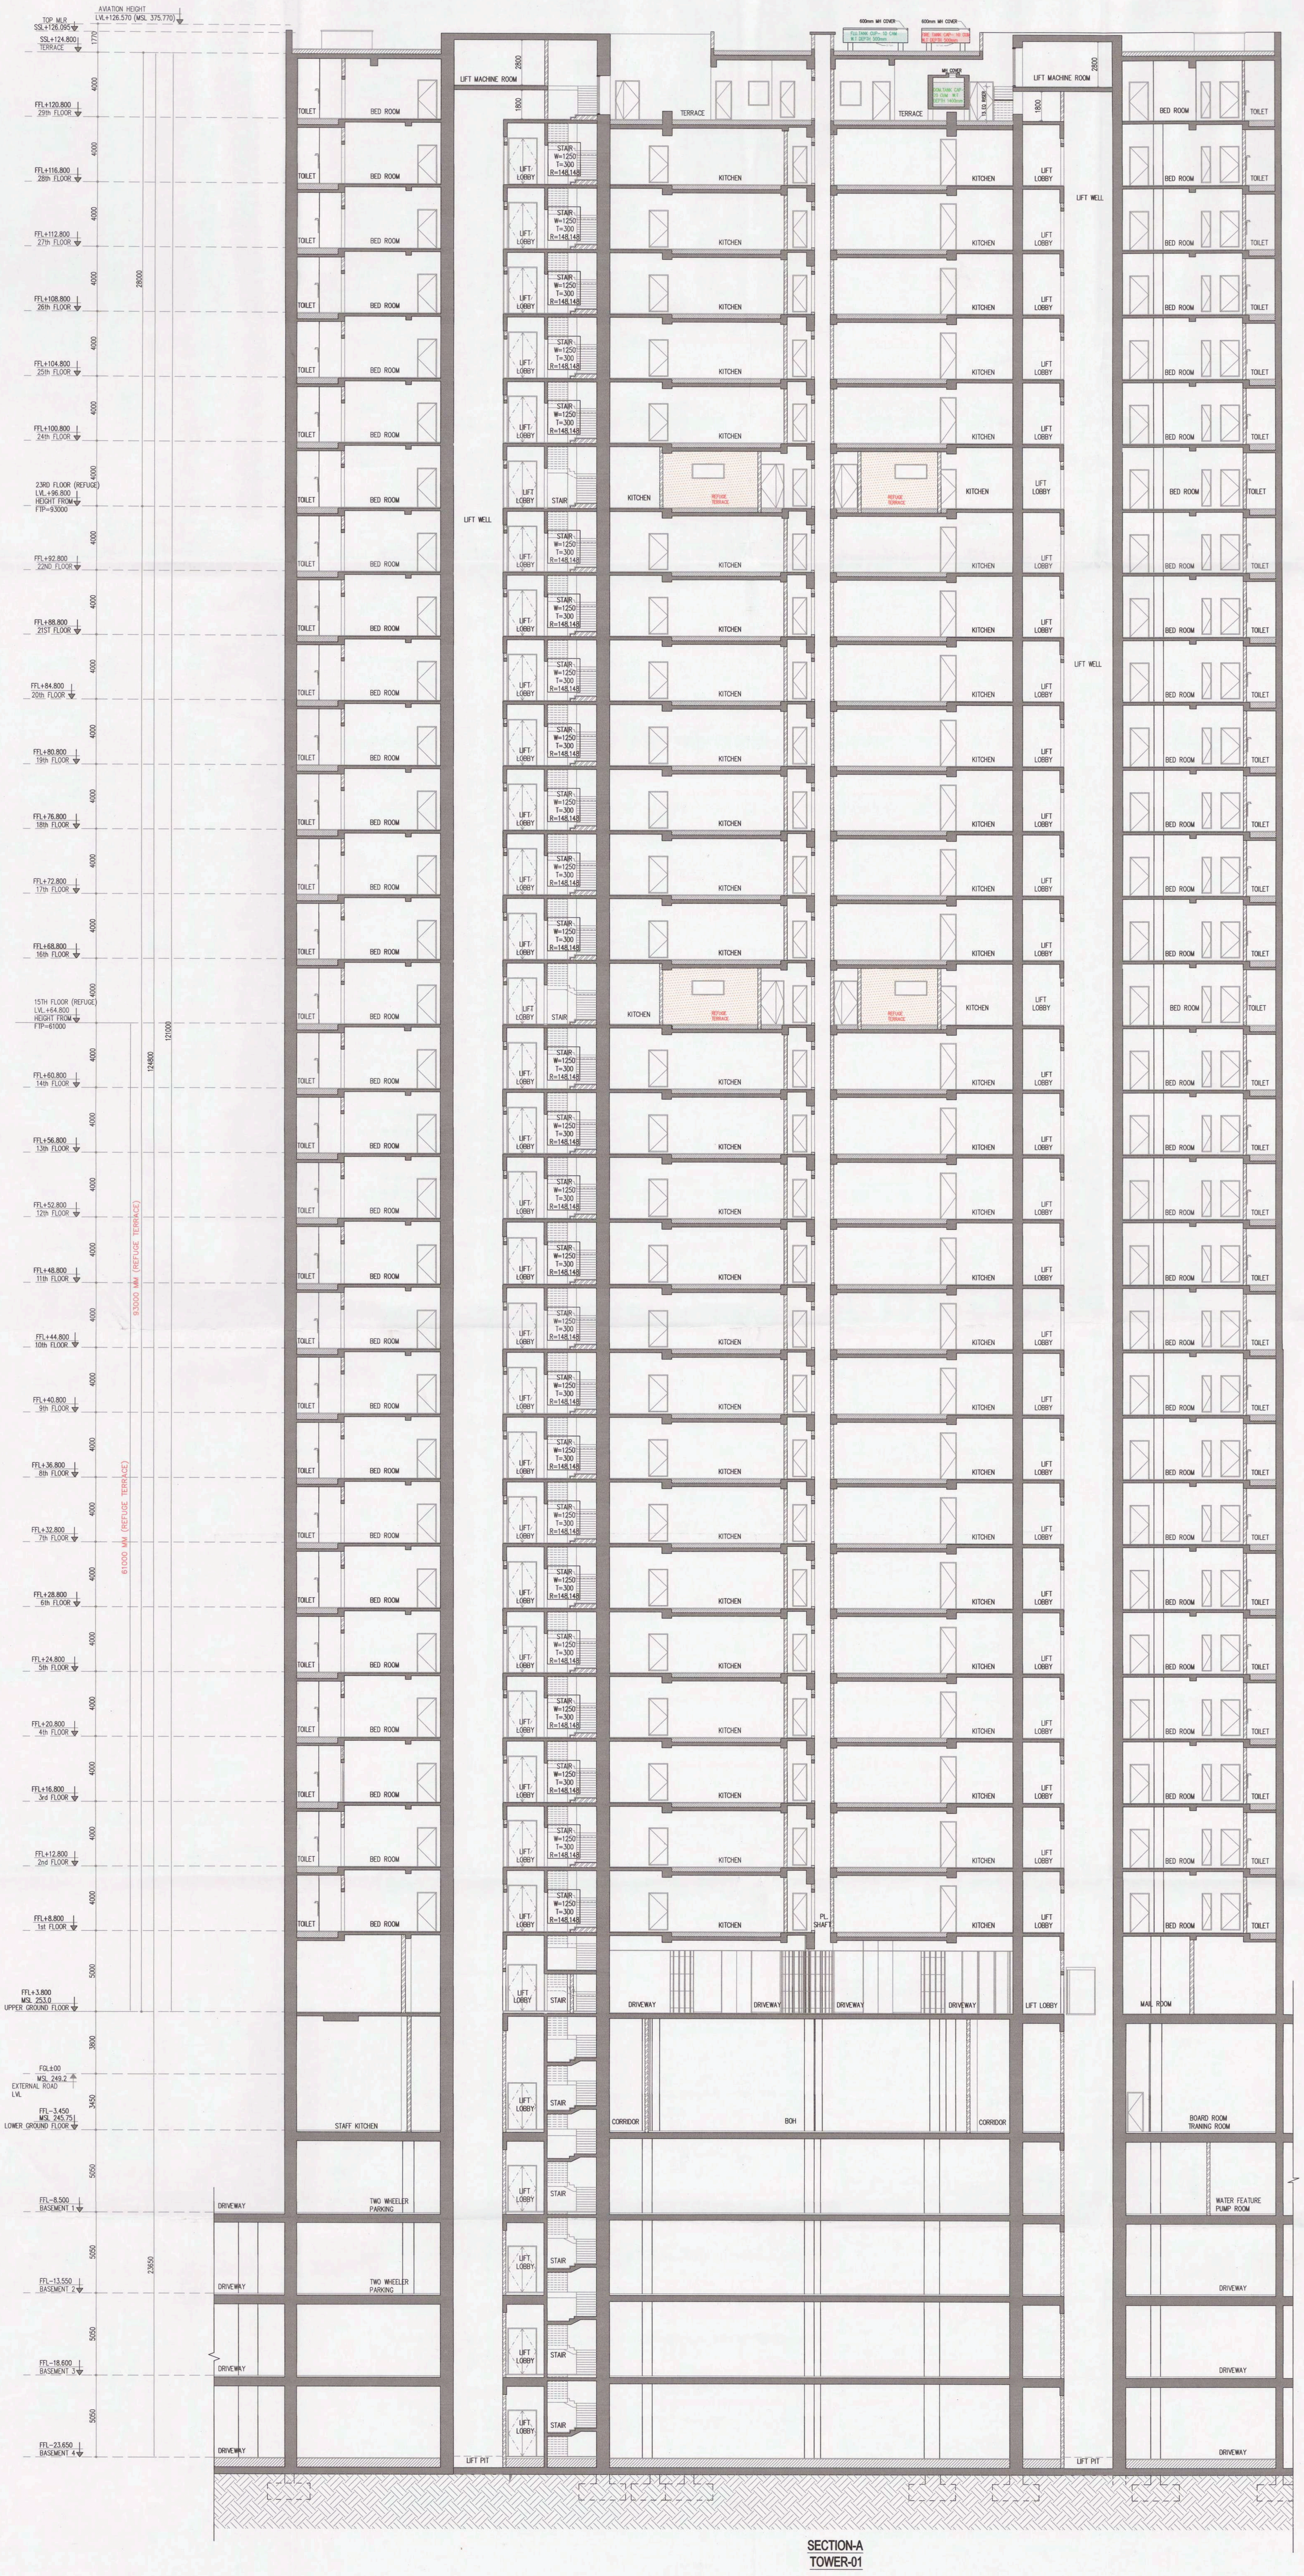

NOTES:

- BUILDING WILL BE DESIGNED STRUCTURALLY AS PER RELEVANT IS CODES FOR EARTH QUAKE RESISTANCE.
- BUILDING HAS AUTOMATIC SPRINKLER SYSTEM ON ALL FLOORS.
- THE BUILDING IS FULLY MECHANICALLY VENTILATED & CENTRALLY AIR CONDITIONED WITH 100% POWER BACKUP.
- MSL 249.200 CONSIDERED AS ±00.00.
- ALL DIMENSIONS ARE IN MM UNLESS NOTED OTHERWISE.

DESIGN CONSULTANT: RSP

RSP Design Consultants (I) Pvt. Ltd.
RSP UNIT 103 FIRST FLOOR BESTECH BUSINESS TOWER, SOHNA ROAD, SECTOR 48, GURUGRAM, HARYANA 122018

OWNER: DLF LIMITED
THE SHOPPING MALL,DLF QUTAB ENCLAVE(PHASE-I) GURGAON, HARYANA 122002

ASSOCIATE ARCHITECT:

SBA Design N Code LLP
Architecture·Codes·Interiors
(Formerly known as RSMS)
69,Nora Niwas Bhawani Kunj, (Behind D2), Vasant Kunj, New Delhi-110070.
Mob.: 9810791652,9811077209

STRUCTURAL ENGINEER:
LERA CONSULTING STRUCTURAL ENGINEERS (INDIA) PVT LTD
THE RUBY,NORTH WING, FLOOR 23,29 (SENPATI BAPAT MARG, DADAR (W) MUMBAI MAHARASHTRA INDIA 400 028

MEP CONSULTANT:
ARUP INDIA PRIVATE LIMITED
5TH FLOOR, JET PRIME, NEAR METRO STATION, SUREN ROAD, NEAR OFF., WESTERN EXPRESS HIGHWAY, ANDHERI EAST, MUMBAI, MAHARASHTRA INDIA 400 093

TITLE:-
REVISED BUILDING PLAN OF PHASE-R16 (THE DAHLIAS) FALLING IN GROUP HOUSING COLONY OVER AN AREA MEASURING 476.6015 ACRES NAMELY DLF-5 (EARLIER KNOWN AS ZONE-10, DLF CITY PHASE-V) IN SECTOR-42, 43, 53 & 54 GURUGRAM MANESAR URBAN COMPLEX BEING DEVELOPED BY DLF LIMITED.

PROJECT:- THE DAHLIAS

This is a "PROVISIONAL BUILDING PLAN" approved only for the purpose of inviting Objections from the general public.
S.T.P (HQ) Member Secretary B.P.A.C. | S.T.P (G) Member B.P.A.C. | C.T.P (Hr.) Chairman B.P.A.C.
ATP(HQ) DTP(HQ) JD. PA. A.T.P. JD(HQ)
JDT(T) MEMBER BPAC

TO BE READ WITH THIS OFFICE MEMO NO: 41383 DATED: 29-10-2025

ARCHITECT'S SEAL & SIGNATURE | OWNER'S SEAL & SIGNATURE

Date: JULY.2025 | Scale: 1:150

Drawing Title:- SECTION -AA' TOWER - 01

Drawing No:- SC-02

DLF5

03-30092025

G:\DLF DAHLIAS GH\05-RSMS SUB 29-06-2025\SECTION\Tower 1-Sections.dwg, 2025/10/01 00:46:07, 192.168.1.185SBA NEW T1700_8.pc5