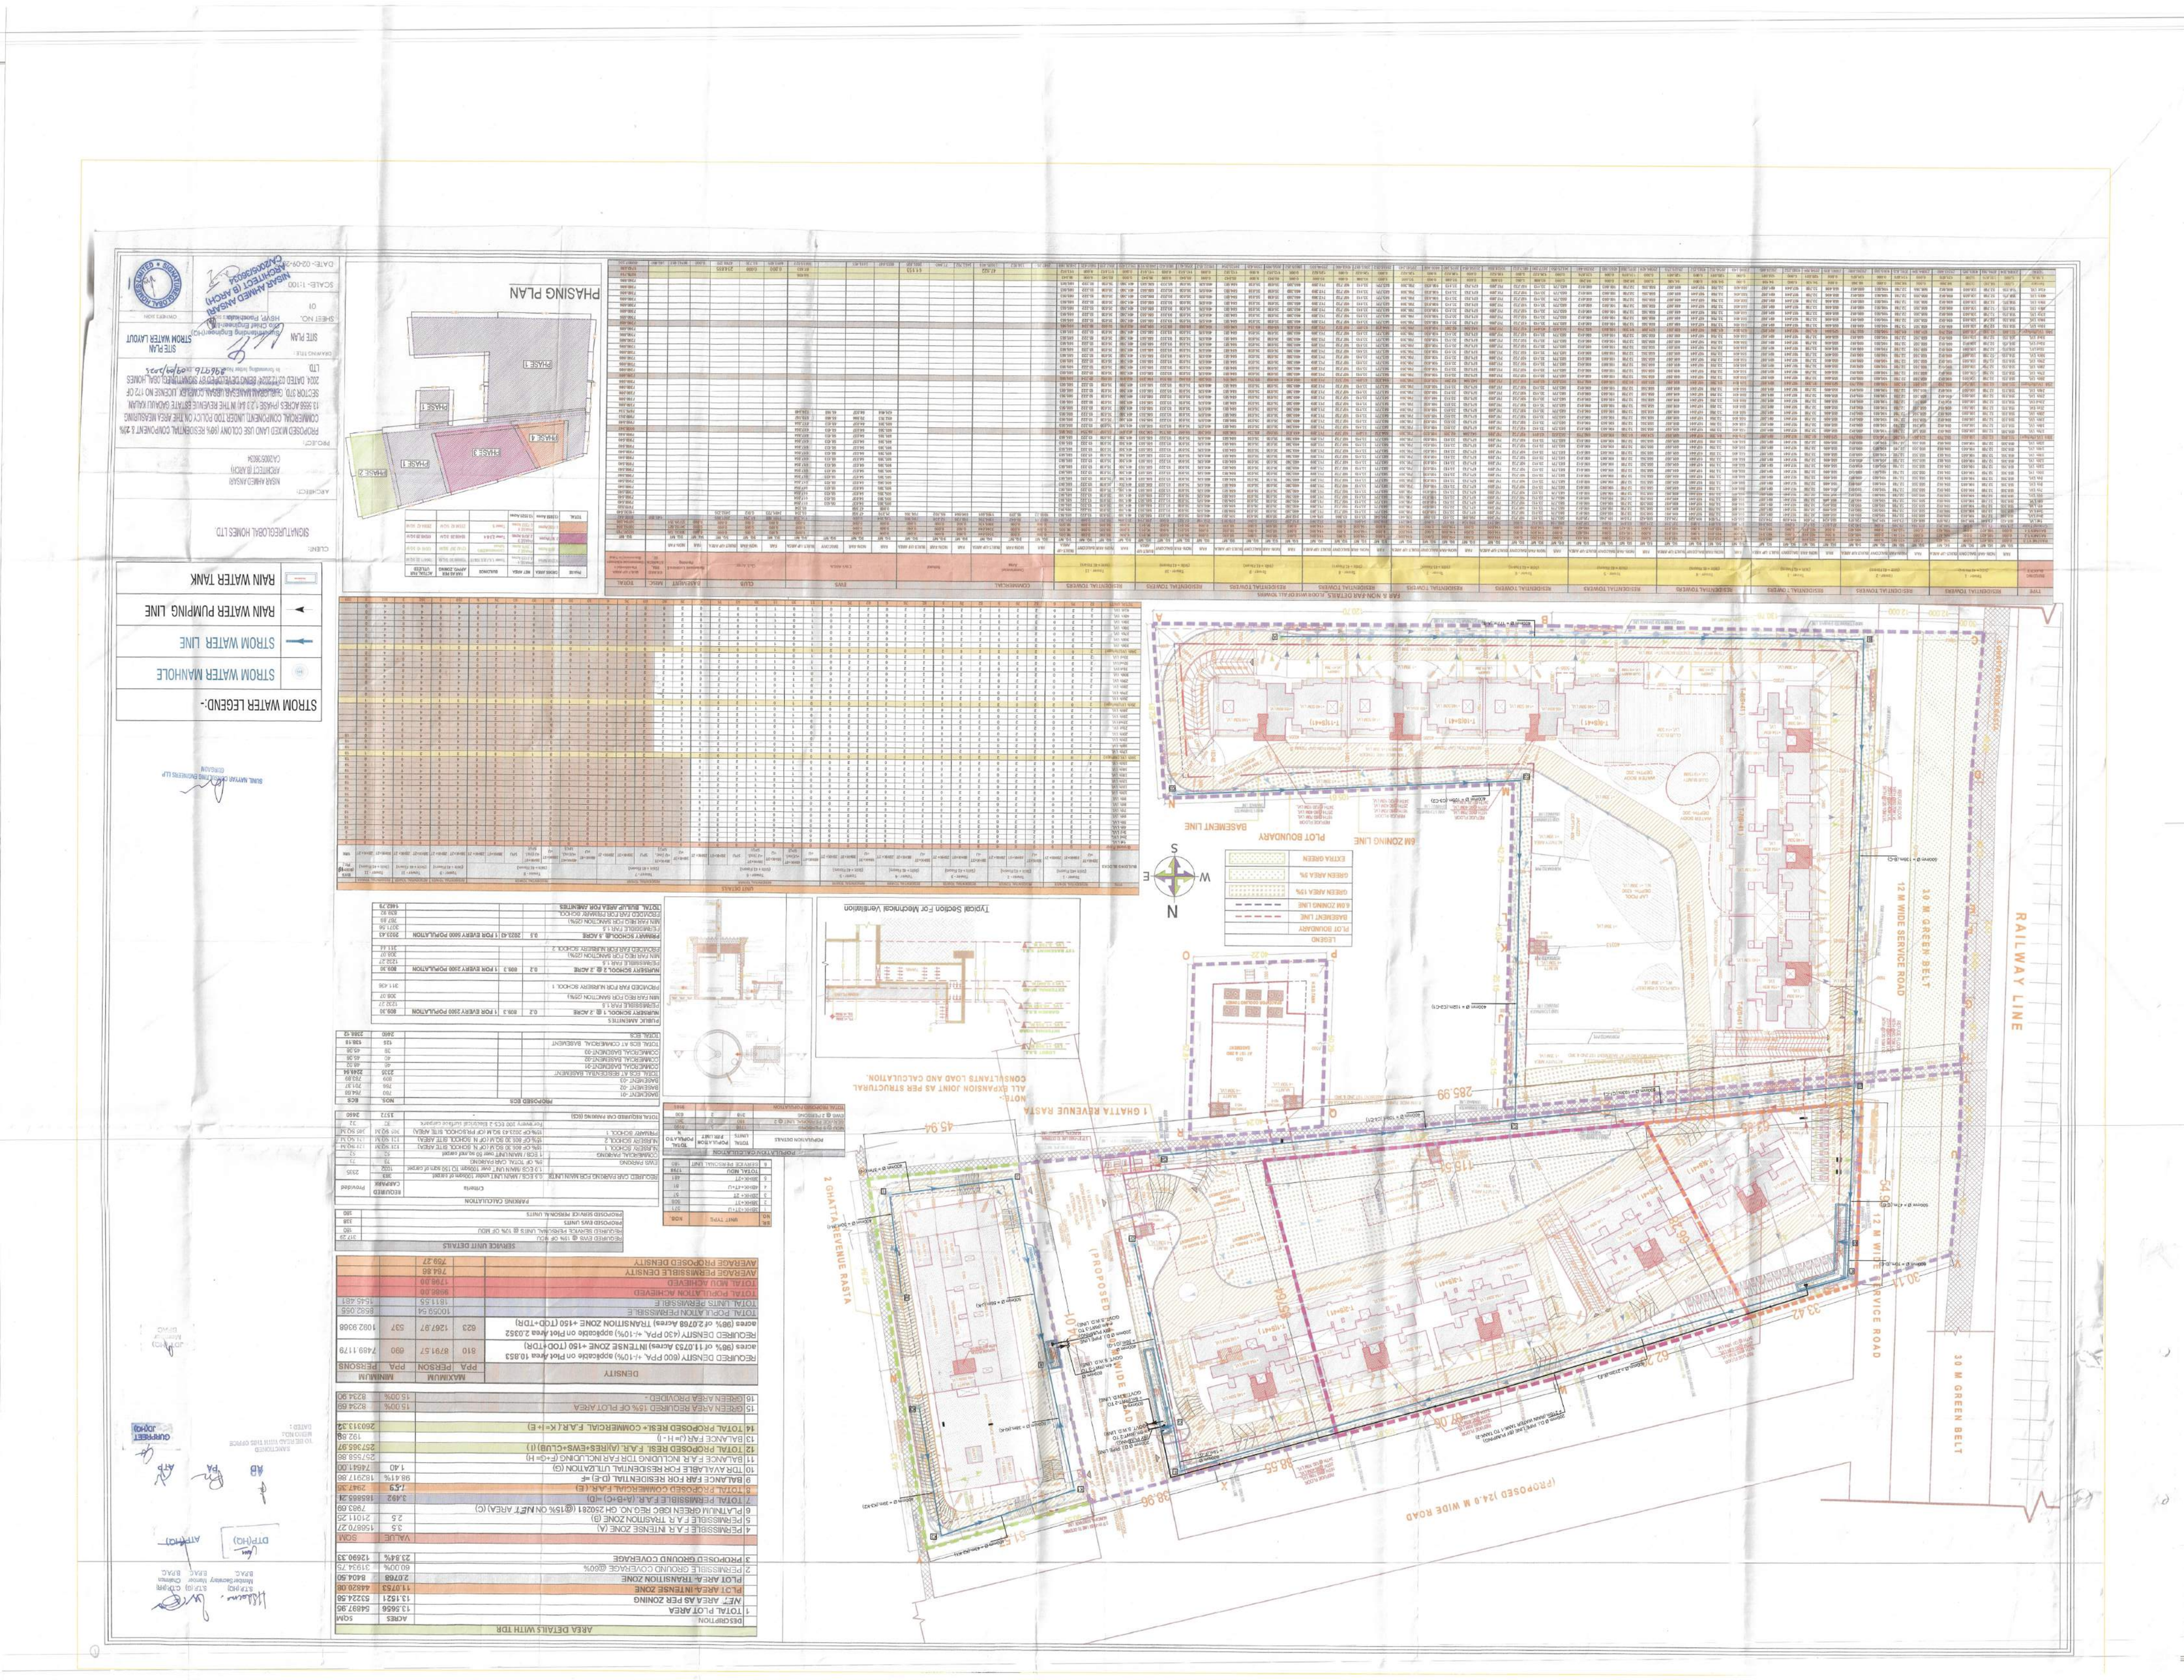
RAILWAY LINE
30 M GREEN BELT
12 M WIDE SERVICE ROAD
(PROPOSED 24.0 M WIDE ROAD
2 GHATTA AVENUE RASTA
1 GHATTA REVENUE RASTA
ALL EXPANSION JOINT AS PER STRUCTURAL CONSULTANTS LOAD AND CALCULATION.
PHASING PLAN
AREA DETAILS WITH TDR
FAR & NON-FAR DETAILS
UNIT DETAILS
SERVICE UNIT DETAILS
PARKING CALCULATION
DENSITY
LEGEND
STROM WATER LEGEND:-
RAIN WATER TANK
RAIN WATER PUMPING LINE
STROM WATER LINE
STROM WATER MANHOLE
SITE PLAN
STROM WATER LAYOUT
SCALE- 1:100
DATE- 02-09-2025
SIGNATURE OF OWNERS
OWNER'S SIGN
SIGNATURE OF ARCHITECT
NISAR AHMED NISAR
ARCHITECT (I A ACH)
CA/2005/35624
SIGNATURE OF ENGINEER
SUAL NAYAK CONSTRUCTIONS ENGINEERS LLP
ENGINEER
SANCTIONED
TO BE READ WITH THIS OFFICE
MEMO NO:
DATED :
QUPPRESET
JOHN