


Sanctioned & Valid For Two Years
Under Self Certification Policy
Vide Memo No... YA-2031.....
Dated 05-01-2021 To 04-01-2026

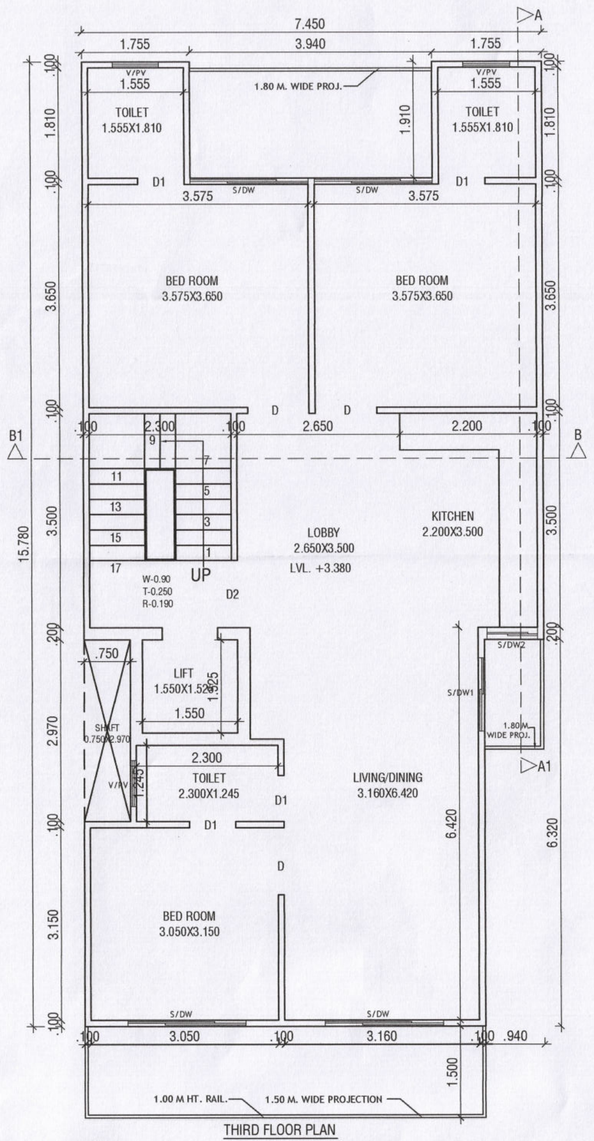


THIRD FLOOR PLAN

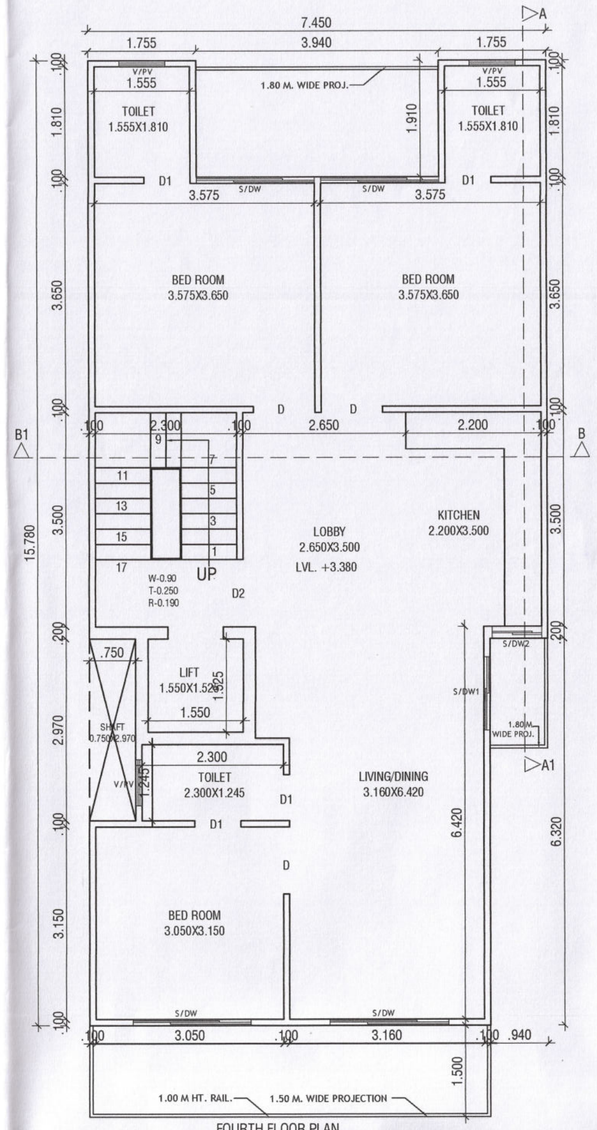


FOURTH FLOOR PLAN

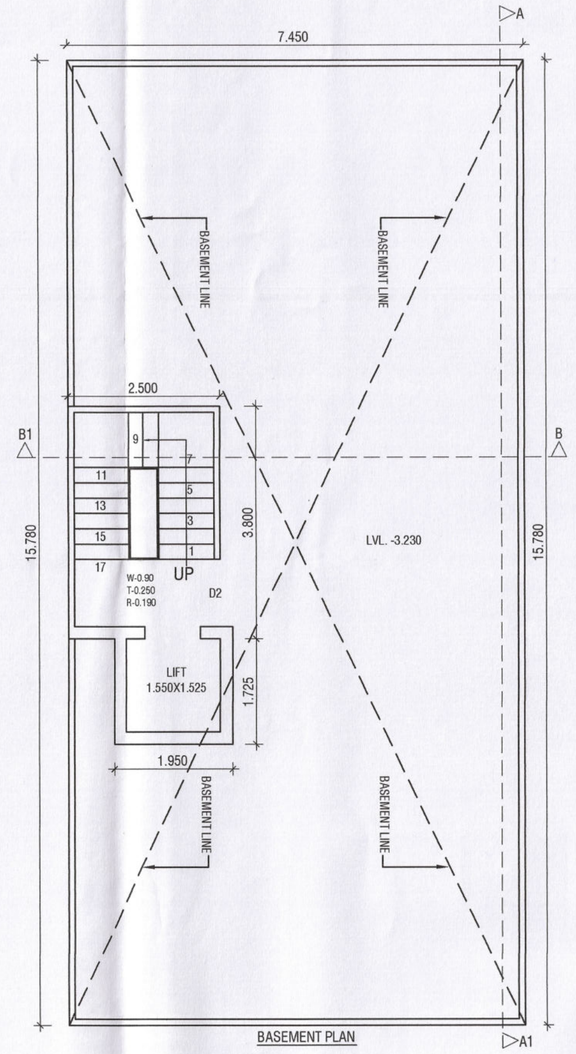


BASEMENT PLAN

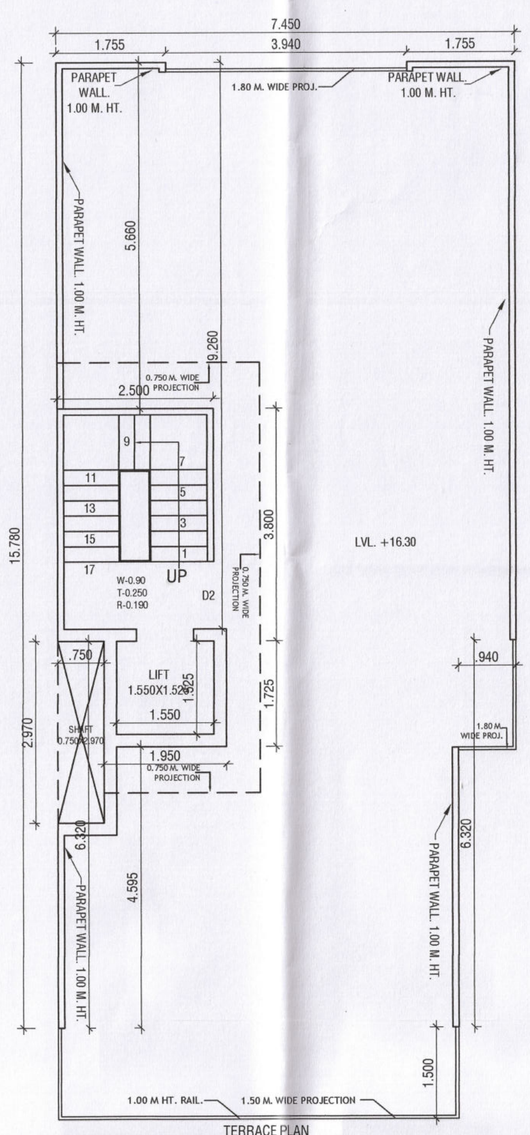


TERRACE PLAN

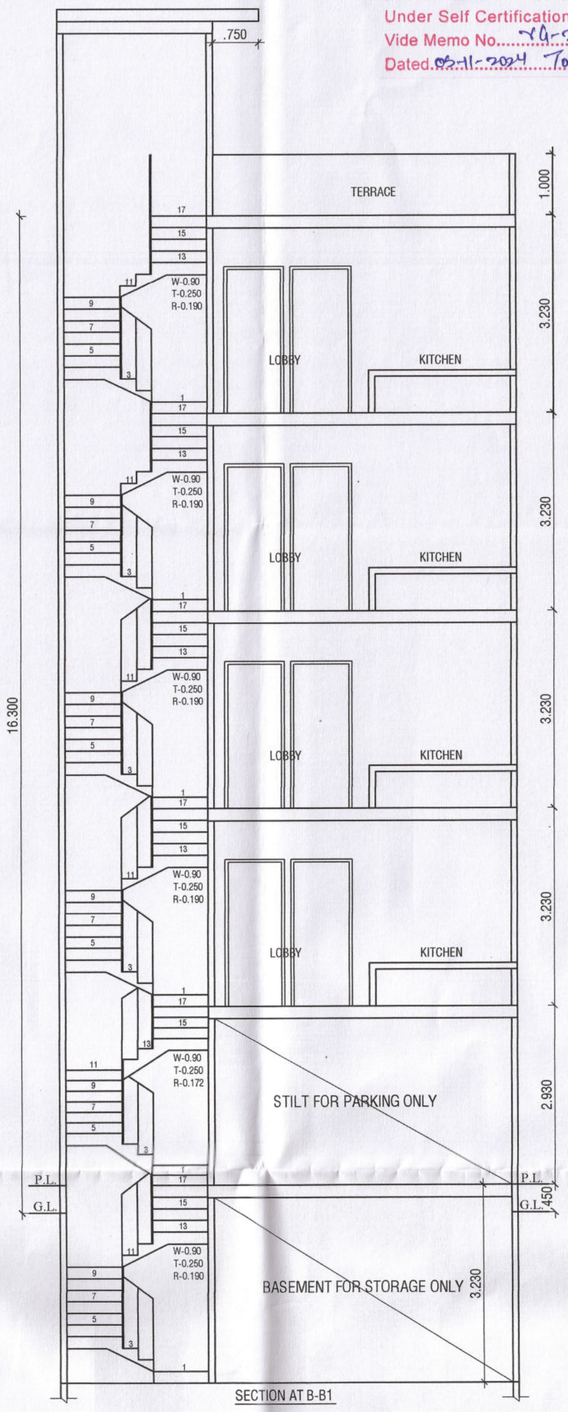


SECTION AT B-B1

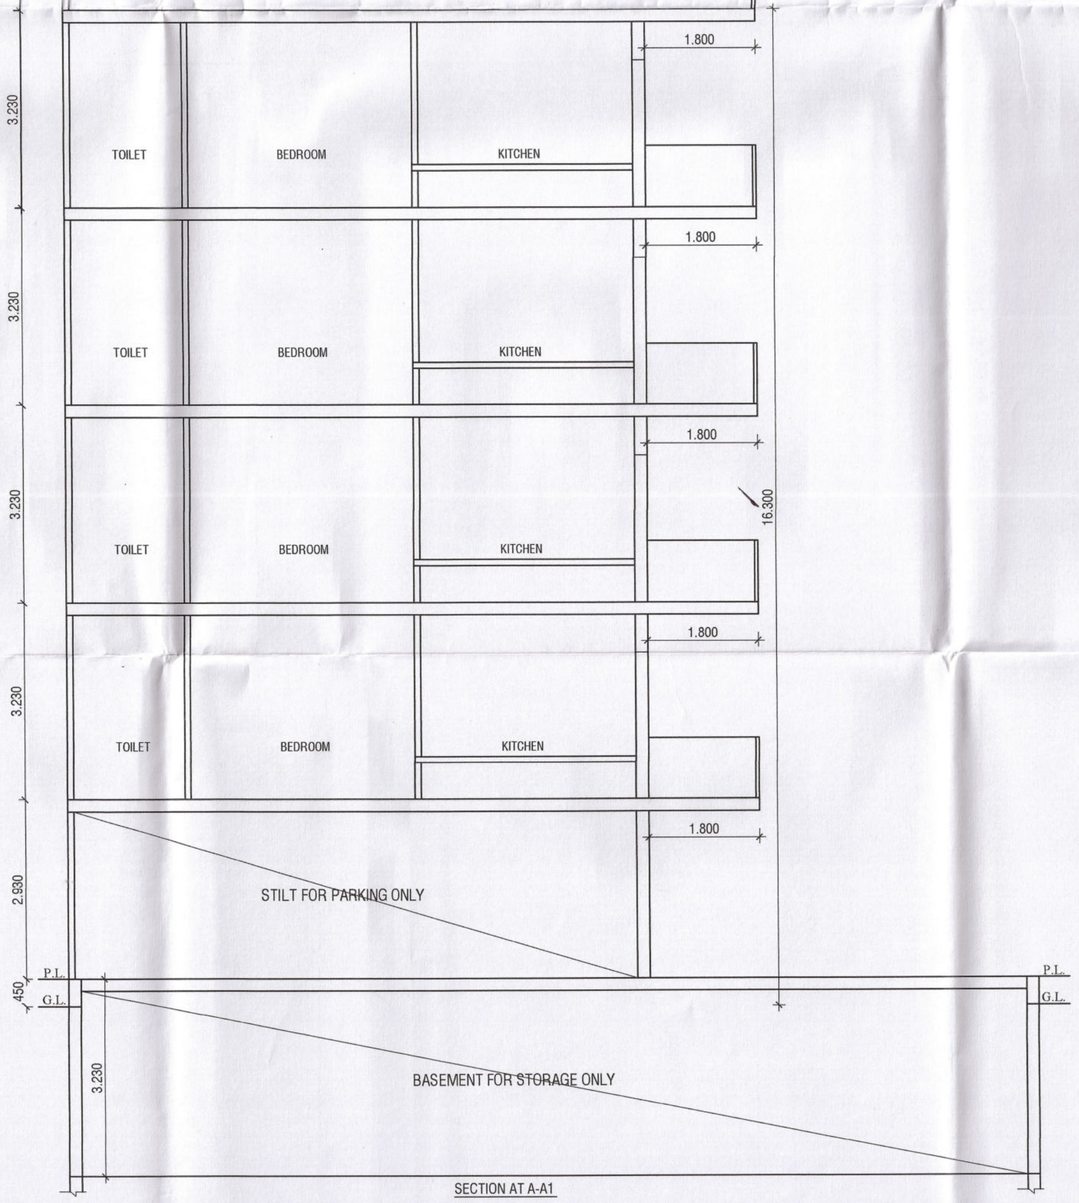

SECTION AT A-A1

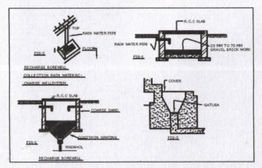

NOTE :- 1. GATE & BOUNDARY WALL AS /STD. DESIGN
2. ALL DIMENTIONS ARE IN MM
3. THE RESPONSIBILITY OF STRUCTURE DESIGN, THE STRUCTURE STABILITY AND THE STRUCTURE SAFETY AGAINST THE EARTHQUAKE OF THE BUILDING BLOCK SHALL BE SOLELY OF THE ENGINEER/OWNER.

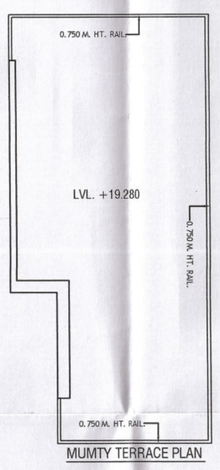

MUMTY TERRACE PLAN

PROJECT:-
REVISED BUILDING PLAN FOR THE RESI. HOUSE AT PLOT NO. 369, BLOCK-D, WORLDWIDE RESORTS AND ENTERTAINMENT PVT. LTD. AT MANESAR, DISTT. GURUGRAM.

OWNER :- AUTHORIZED SIGNATORY MR. KAPIL BHARDWAJ

SCALE - 1:50

OWNER SIGN.

ARCHITECT SIGN.

Ar. VINEMRA GOYAL
COA No.: CA/2019/114662
H. No. 739/2, Patel Nagar, GGM.
Mob.: 9654091685