
# MASTER SEWERAGE SCHEME LEG. NO V / IV / III GURGAON

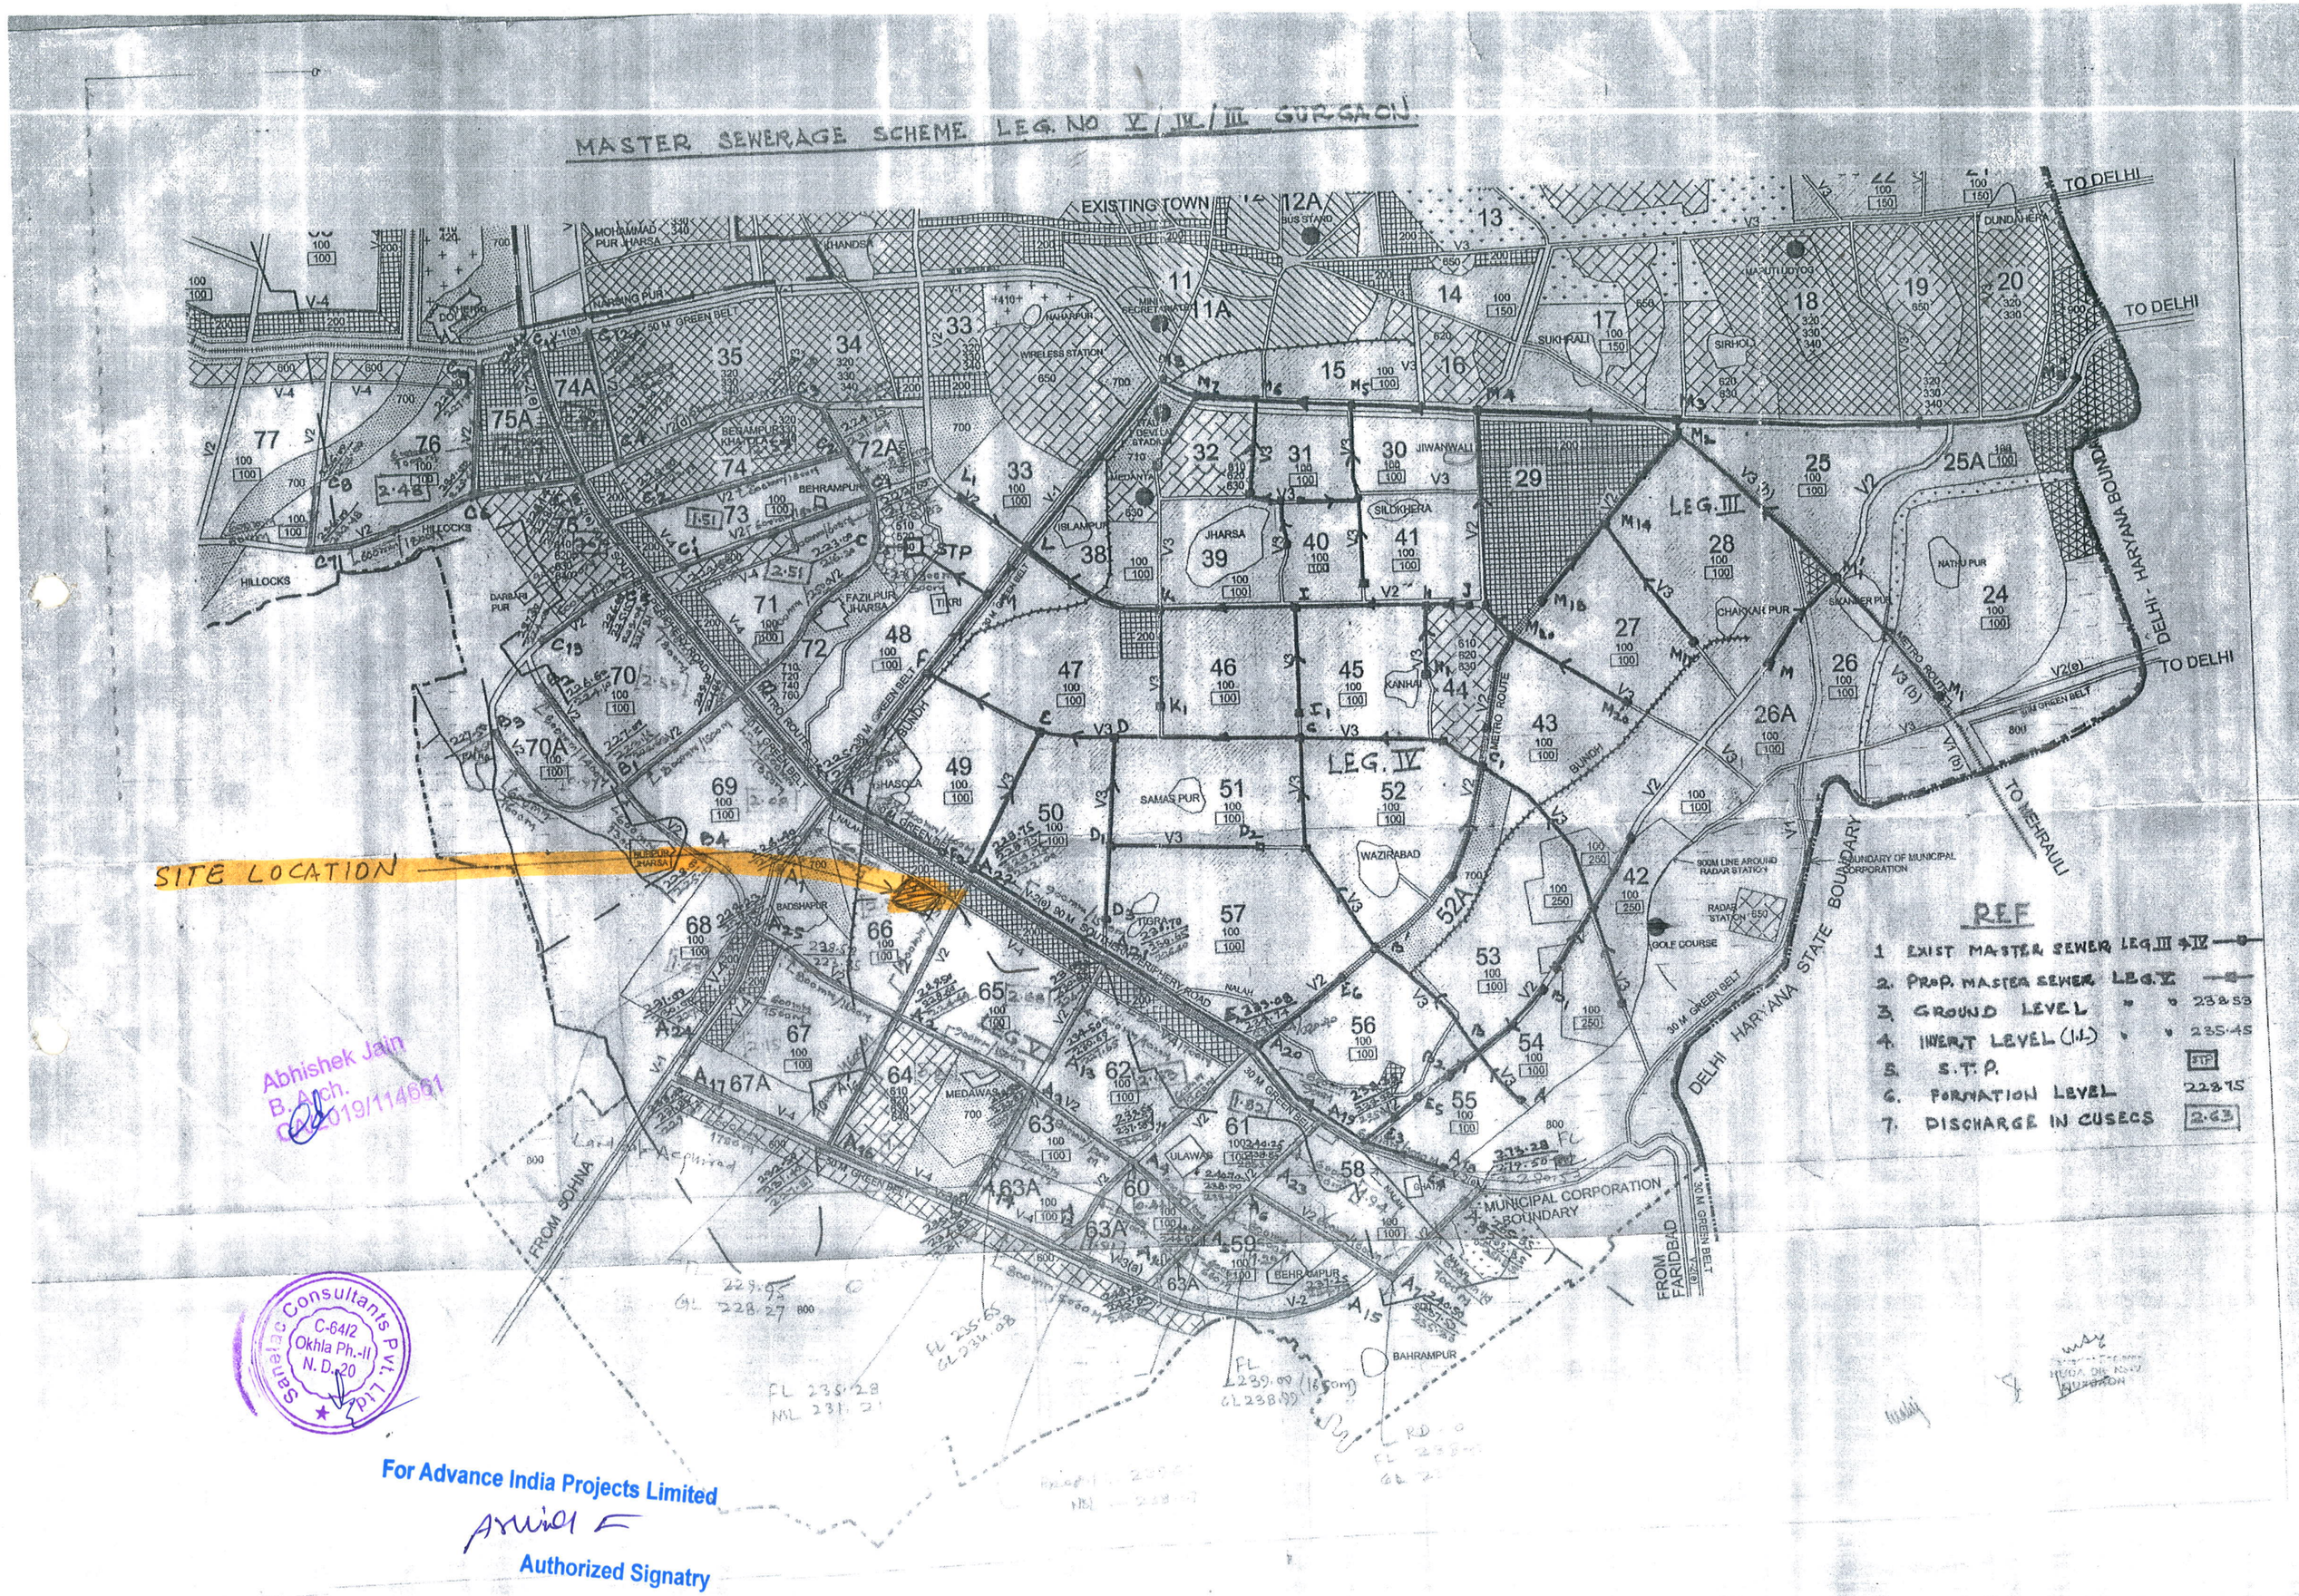


## REF

1. EXIST MASTER SEWER LEG III & IV
2. PROP. MASTER SEWER LEG V
3. GROUND LEVEL " " 238.53
4. INVERT LEVEL (I.L.) " " 235.45
5. S.T.P. STP
6. FORMATION LEVEL 228.75
7. DISCHARGE IN CUSECS 2.63