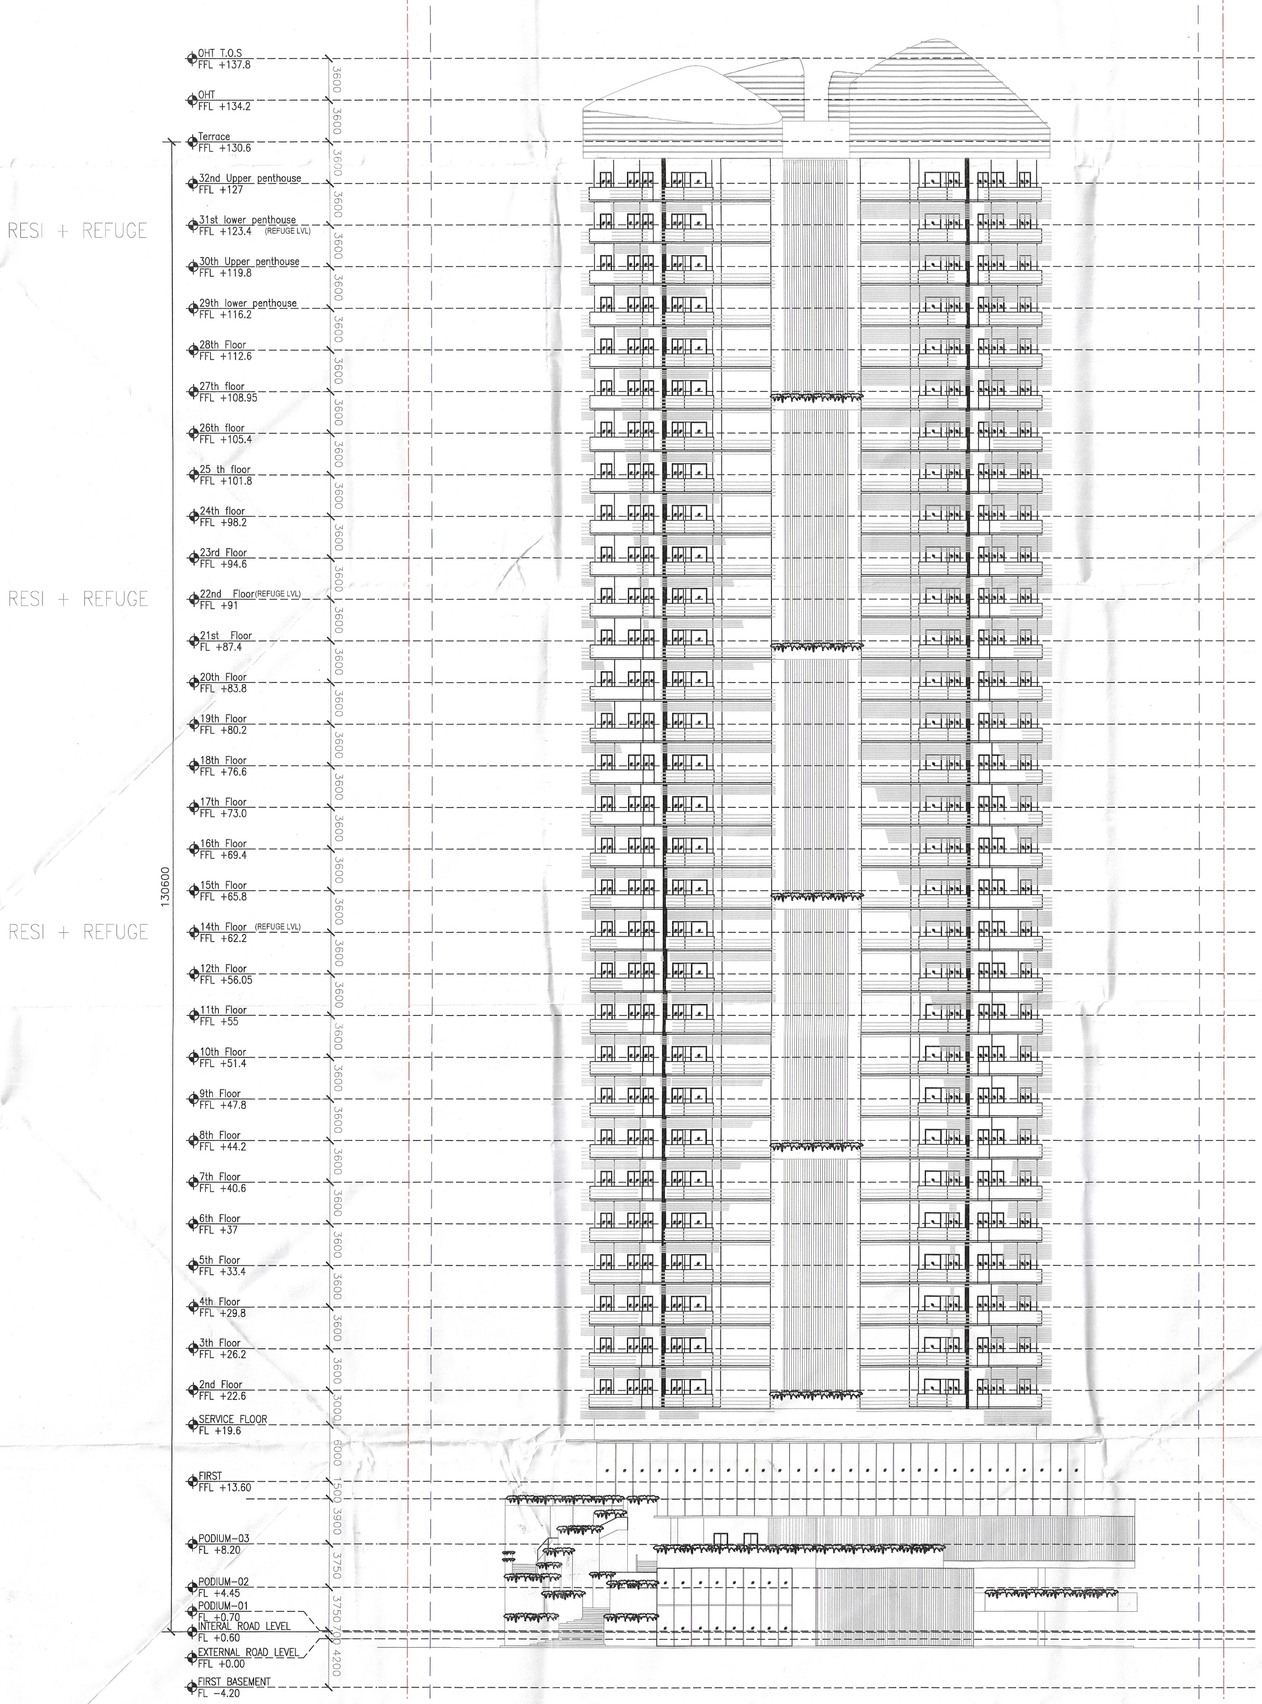

SITE BOUNDARY
8M PODIUM SETBACK
8M PODIUM SETBACK
SITE BOUNDARY
OHT T.O.S FFL +137.8
OHT FFL +134.2
Terrace FFL +130.6
32nd Upper penthouse FFL +127
31st lower penthouse FFL +123.4 (REFUGE LVL)
30th Upper penthouse FFL +119.8
29th lower penthouse FFL +116.2
28th Floor FFL +112.6
27th floor FFL +108.95
26th floor FFL +105.4
25 th floor FFL +101.8
24th floor FFL +98.2
23rd Floor FFL +94.6
22nd Floor(REFUGE LVL) FFL +91
21st Floor FL +87.4
20th Floor FFL +83.8
19th Floor FFL +80.2
18th Floor FFL +76.6
17th Floor FFL +73.0
16th Floor FFL +69.4
15th Floor FFL +65.8
14th Floor (REFUGE LVL) FFL +62.2
12th Floor FFL +56.05
11th Floor FFL +55
10th Floor FFL +51.4
9th Floor FFL +47.8
8th Floor FFL +44.2
7th Floor FFL +40.6
6th Floor FFL +37
5th Floor FFL +33.4
4th Floor FFL +29.8
3th Floor FFL +26.2
2nd Floor FFL +22.6
SERVICE FLOOR FL +19.6
FIRST FFL +13.60
PODIUM-03 FL +8.20
PODIUM-02 FL +4.45
PODIUM-01 FL +0.70
INTERAL ROAD LEVEL FFL +0.00
EXTERNAL ROAD LEVEL FFL +0.00
FIRST BASEMENT FL -4.20
RESI + REFUGE
RESI + REFUGE
RESI + REFUGE
130600
3600
3600
3