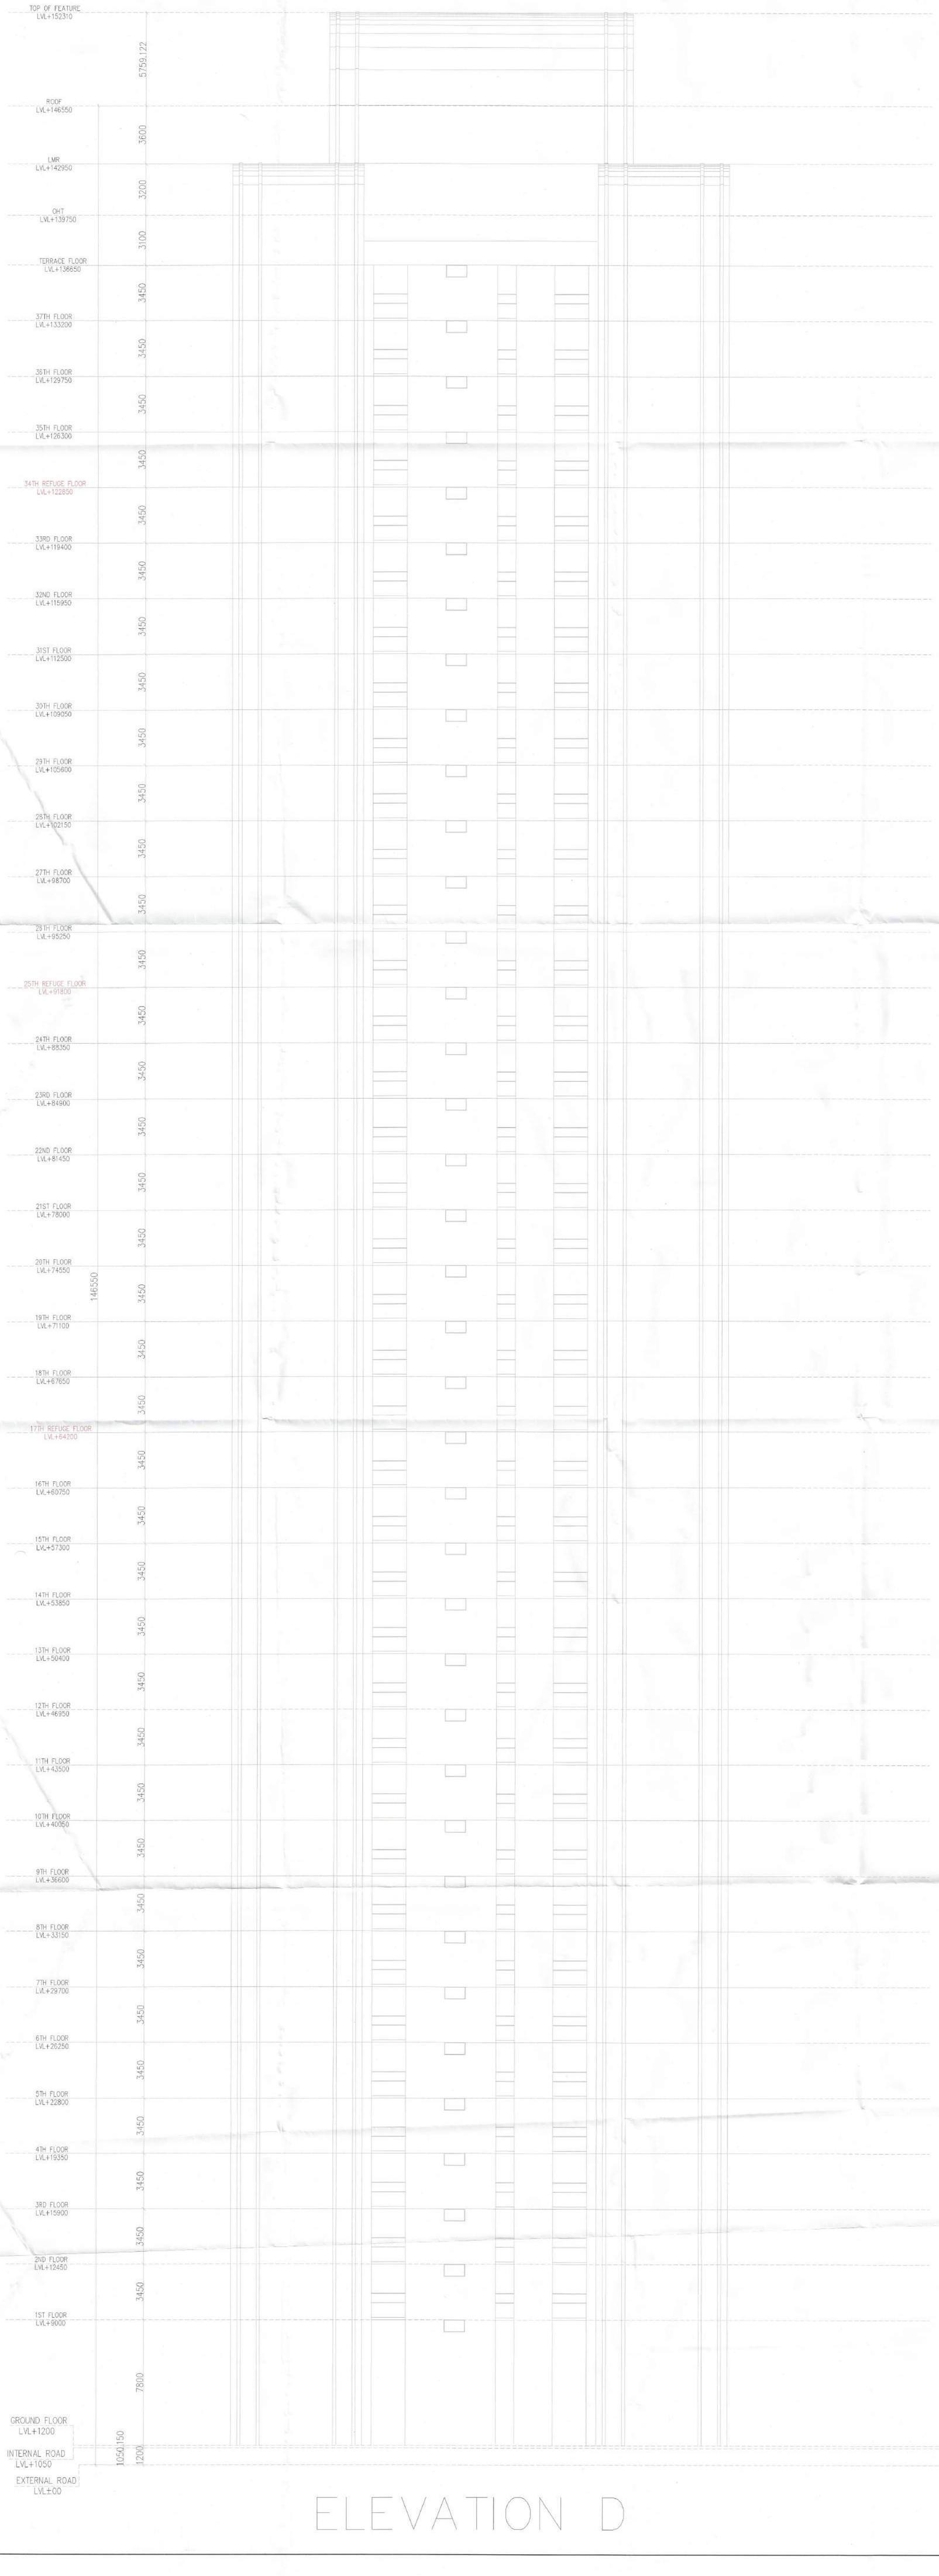

ELEVATION D

SANCTIONED TO BE READ WITH THIS OFFICE MEMO NO.: 26796 DATED : 15/10/2026

Note :-

1. BUILDING HAS AUTOMATIC SPRINKLER SYSTEM WHEREVER REQUIRED BY NBC.
2. BUILDING WILL BE DESIGNED (STRUCTURES) AS PER RELEVENT IS CODES FOR EARTH QUAKE RESISTANCE.
3. ALL TOILET & KITCHEN HAVE PERMANENT VENTILATION /EXHAUST
4. ALL BUILDINGS ARE NATURALLY VENTILATED AND WHERE EVER REQUIRED MECHANICAL VENTILATION IS PROPOSED WITH 100% POWER BACKUP.

Project

REVISED BUILDING PLAN OF GROUP HOUSING COLONY MEASURING 19.9743 ACRES (LICENSE NO-47 OF 2009 DATED 21.08.2009 GRANTED FOR 11.35 ACRES AND LICENSE NO-104 OF 2012 DATED 06.10.2012 GRANTED FOR 6.475 ACRES & LICENSE NO-24 OF 2026 DATED 09.02.2026 GRANTED FOR 2.15 ACRES) IN SECTOR-81 & 86, GURUGRAM BEING DEVELOPED BY INTERNATIONAL GREEN SCAPES LTD.

DESIGN CONSULTANT :

Architect
Hafeez
Contractor
29 Bank Street, Fort, Mumbai
400 023 Tel : 2266 1920

Client

M/s International Green Scapes Ltd.
Corporate Office: 1st Floor,
World Trade Tower, Barakhamba Lane,
New Delhi-110001

Associate Architects:

SBA Design N Code LLP
Architecture·Codes·Interiors
(Formerly known as RSMS ARCHITECTS)
Plot no. 10 A&B, Bhawani Kunj,
Behind D2,Vasant Kunj,
New Delhi-110070.
Mob.: 9810791652,9811077209

S.T.P.(HQ) Member Secretary B.P.A.C. DTP(HQ)
S.T.P.(HQ) Member B.P.A.C.
C.T.P.(HQ) Chairman B.P.A.C. ATP(HQ)
DINESH KUMAR PA(HQ)
JD.
ATP
FSO, (HQ) Member BPAC
FSO, (HQ) Member BPAC

ARCHITECT'S SEAL & SIGNATURE	OWNER'S SEAL & SIGNATURE

AUG–2026	Scale : 1:100	
Drawing Title:– ELEVATION-D (TOWER-2)		Drawing No:– EL-04
		03–25.08.26