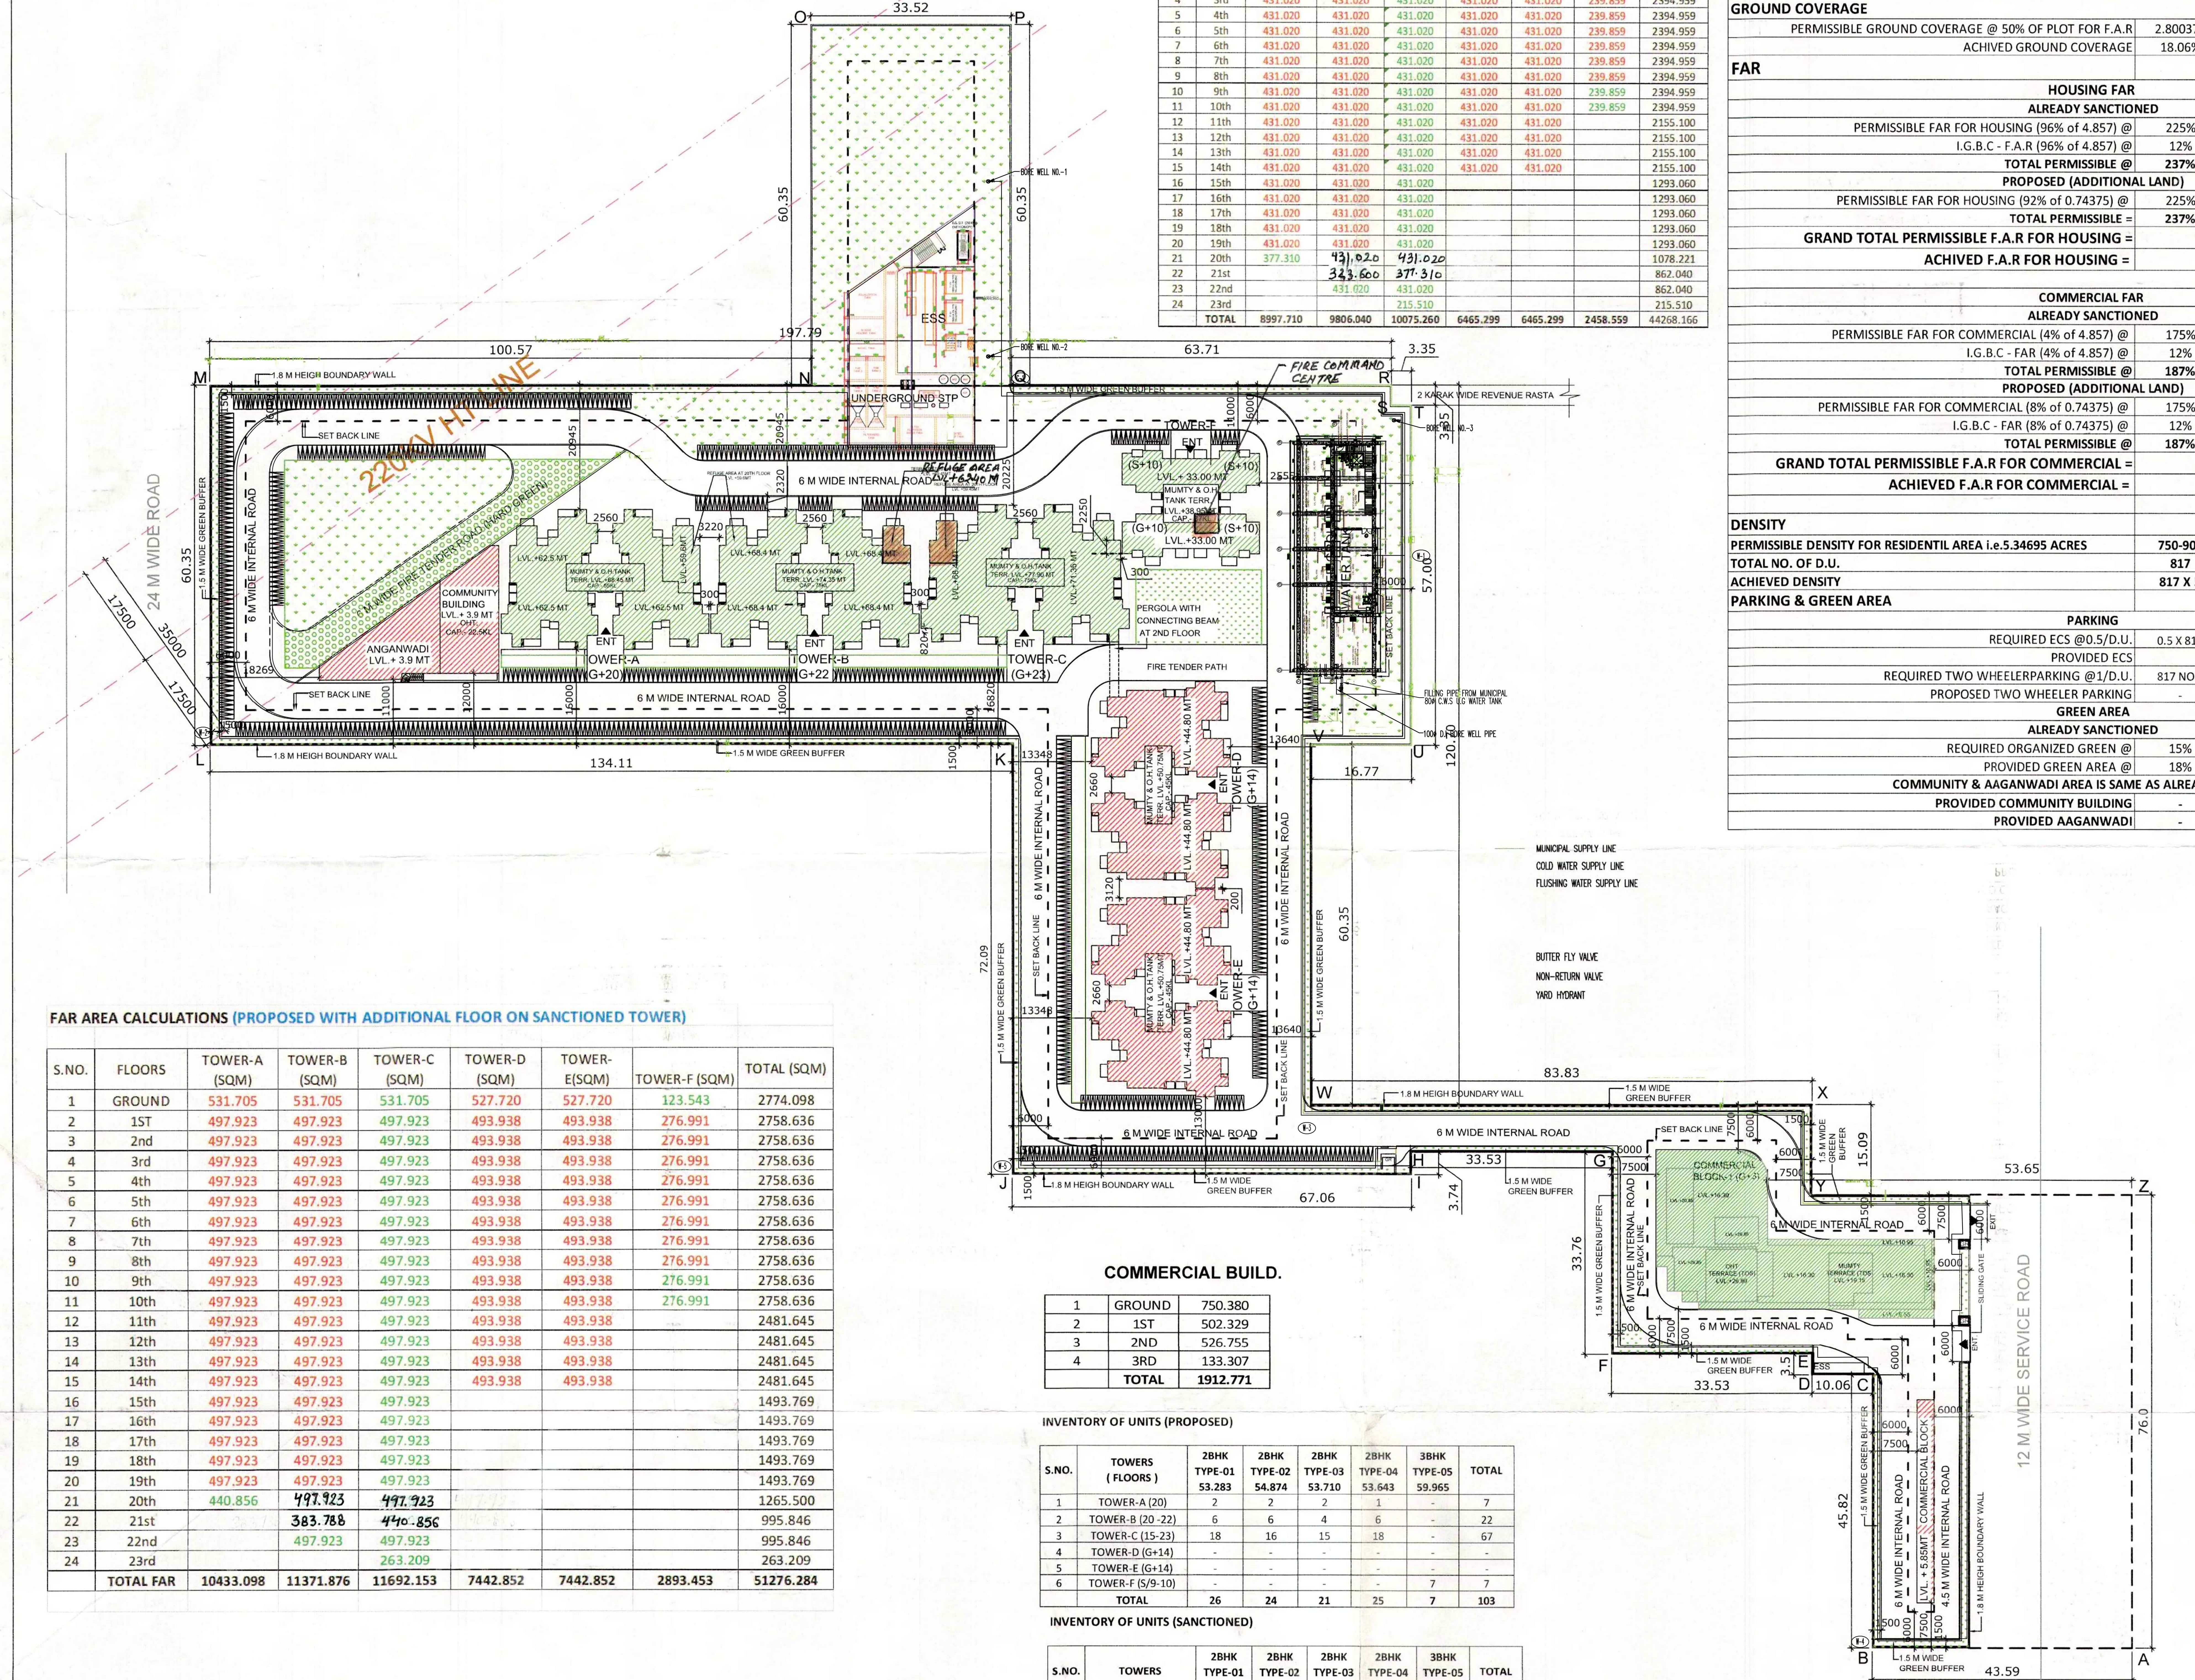


CARPET AREA CALCULATION

S.NO.	FLOORS	TOWER-A AREA(SQM)	TOWER-B AREA(SQM)	TOWER-C AREA(SQM)	TOWER-D AREA(SQM)	TOWER-E AREA(SQM)	TOWER-F AREA(SQM)	TOTAL (SQM)
1	GROUND	431.020	431.020	431.020	431.020	431.020	59.965	2215.065
2	1st	431.020	431.020	431.020	431.020	431.020	239.859	2394.959
3	2nd	431.020	431.020	431.020	431.020	431.020	239.859	2394.959
4	3rd	431.020	431.020	431.020	431.020	431.020	239.859	2394.959
5	4th	431.020	431.020	431.020	431.020	431.020	239.859	2394.959
6	5th	431.020	431.020	431.020	431.020	431.020	239.859	2394.959
7	6th	431.020	431.020	431.020	431.020	431.020	239.859	2394.959
8	7th	431.020	431.020	431.020	431.020	431.020	239.859	2394.959
9	8th	431.020	431.020	431.020	431.020	431.020	239.859	2394.959
10	9th	431.020	431.020	431.020	431.020	431.020	239.859	2394.959
11	10th	431.020	431.020	431.020	431.020	431.020	239.859	2394.959
12	11th	431.020	431.020	431.020	431.020	431.020		2155.100
13	12th	431.020	431.020	431.020	431.020	431.020		2155.100
14	13th	431.020	431.020	431.020	431.020	431.020		2155.100
15	14th	431.020	431.020	431.020	431.020	431.020		2155.100
16	15th	431.020	431.020	431.020				1293.060
17	16th	431.020	431.020	431.020				1293.060
18	17th	431.020	431.020	431.020				1293.060
19	18th	431.020	431.020	431.020				1293.060
20	19th	431.020	431.020	431.020				1293.060
21	20th	377.310	431.020	431.020				1078.221
22	21st		323.600	377.310				862.040
23	22nd		431.020	431.020				862.040
24	23rd			215.510				215.510
	TOTAL	8997.710	9806.040	10075.260	6465.299	6465.299	2458.559	44268.166

AREA SUMMARY

	ACRES	SQM	
TOTAL PLOT AREA (A+B)	5.74375	SQM	
TOTAL PLOT AREA FOR FAR	5.60075	22665.395	
GROUND COVERAGE			
PERMISSIBLE GROUND COVERAGE @ 50% OF PLOT FOR F.A.R	2.800375	11332.698	
ACHIVED GROUND COVERAGE	18.06%	4093.920	
FAR			
HOUSING FAR			
ALREADY SANCTIONED			
PERMISSIBLE FAR FOR HOUSING (96% of 4.857) @	225%	42455.989	
I.G.B.C - F.A.R (96% of 4.857) @	12%	2264.319	
TOTAL PERMISSIBLE @	237%	44720.308	
PROPOSED (ADDITIONAL LAND)			
PERMISSIBLE FAR FOR HOUSING (92% of 0.74375) @	225%	6230.379	
TOTAL PERMISSIBLE =	237%	6562.665	
GRAND TOTAL PERMISSIBLE F.A.R FOR HOUSING =	51282.974		
ACHIVED F.A.R FOR HOUSING =	51276.272		
COMMERCIAL FAR			
ALREADY SANCTIONED			
PERMISSIBLE FAR FOR COMMERCIAL (4% of 4.857) @	175%	1375.889	
I.G.B.C - FAR (4% of 4.857) @	12%	94.347	
TOTAL PERMISSIBLE @	187%	1470.235	
PROPOSED (ADDITIONAL LAND)			
PERMISSIBLE FAR FOR COMMERCIAL (8% of 0.74375) @	175%	421.378	
I.G.B.C - FAR (8% of 0.74375) @	12%	28.895	
TOTAL PERMISSIBLE @	187%	450.273	
GRAND TOTAL PERMISSIBLE F.A.R FOR COMMERCIAL =	1920.508		
ACHIEVED F.A.R FOR COMMERCIAL =	1912.771		
DENSITY			
PERMISSIBLE DENSITY FOR RESIDENTIL AREA i.e.5.34695 ACRES	750-900	4010-4812	
TOTAL NO. OF D.U.	817		
ACHIEVED DENSITY	817 X 5	4085	
PARKING & GREEN AREA			
PARKING			
REQUIRED ECS @0.5/D.U.	0.5 X 817	408.5	ECS
PROVIDED ECS		408.5	ECS
REQUIRED TWO WHEELERPARKING @1/D.U.	817 NOS.		
PROPOSED TWO WHEELER PARKING	-	1321 NOS.	
GREEN AREA			
ALREADY SANCTIONED			
REQUIRED ORGANIZED GREEN @	15%	3486.614	SQM
PROVIDED GREEN AREA @	18%	4093.962	SQM
COMMUNITY & AAGANWADI AREA IS SAME AS ALREADY SANCTIONED			
PROVIDED COMMUNITY BUILDING	-	187.445	SQM
PROVIDED AAGANWADI	-	186.448	SQM

This is a "PROVISIONAL BUILDING PLAN" approved only for the purpose of inviting objections from the general public

Architect(HQ) | STP(HQ) Member Secretary BPAC | STP(G) Member BPAC | CTP(Hr.) Chairman BPAC

JD | PA | ATP


DDT(HQ) Member BPAC

Ram Avtar Bassi AD(HQ)

KEY PLAN :-

ALREADY SANCTIONED

ADDITIONAL PROPOSED

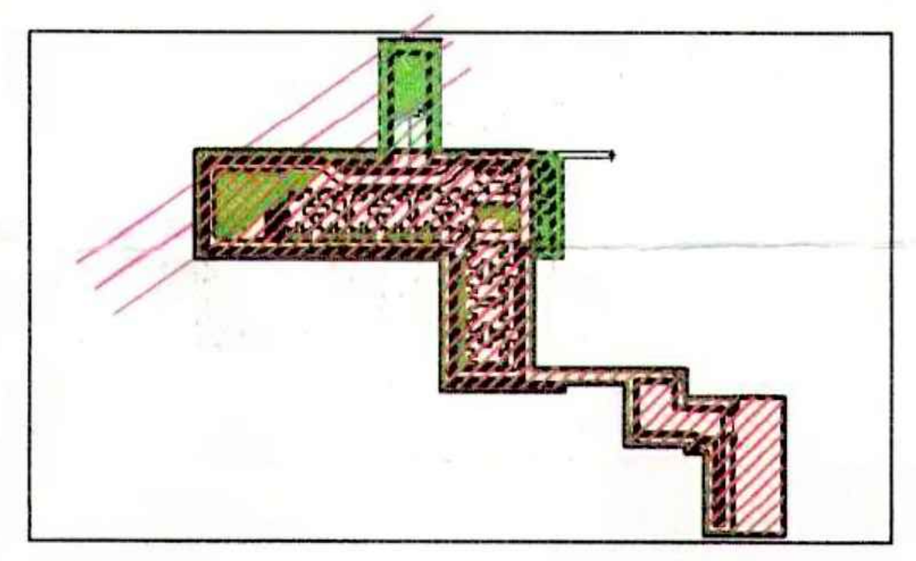

FAR AREA CALCULATIONS (PROPOSED WITH ADDITIONAL FLOOR ON SANCTIONED TOWER)

S.NO.	FLOORS	TOWER-A (SQM)	TOWER-B (SQM)	TOWER-C (SQM)	TOWER-D (SQM)	TOWER-E(SQM)	TOWER-F (SQM)	TOTAL (SQM)
1	GROUND	531.705	531.705	531.705	527.720	527.720	123.543	2774.098
2	1ST	497.923	497.923	497.923	493.938	493.938	276.991	2758.636
3	2nd	497.923	497.923	497.923	493.938	493.938	276.991	2758.636
4	3rd	497.923	497.923	497.923	493.938	493.938	276.991	2758.636
5	4th	497.923	497.923	497.923	493.938	493.938	276.991	2758.636
6	5th	497.923	497.923	497.923	493.938	493.938	276.991	2758.636
7	6th	497.923	497.923	497.923	493.938	493.938	276.991	2758.636
8	7th	497.923	497.923	497.923	493.938	493.938	276.991	2758.636
9	8th	497.923	497.923	497.923	493.938	493.938	276.991	2758.636
10	9th	497.923	497.923	497.923	493.938	493.938	276.991	2758.636
11	10th	497.923	497.923	497.923	493.938	493.938	276.991	2758.636
12	11th	497.923	497.923	497.923	493.938	493.938		2481.645
13	12th	497.923	497.923	497.923	493.938	493.938		2481.645
14	13th	497.923	497.923	497.923	493.938	493.938		2481.645
15	14th	497.923	497.923	497.923	493.938	493.938		2481.645
16	15th	497.923	497.923	497.923				1493.769
17	16th	497.923	497.923	497.923				1493.769
18	17th	497.923	497.923	497.923				1493.769
19	18th	497.923	497.923	497.923				1493.769
20	19th	497.923	497.923	497.923				1493.769
21	20th	440.856	497.923	497.923				1265.500
22	21st		383.788	440.856				995.846
23	22nd		497.923	497.923				995.846
24	23rd			263.209				263.209
	TOTAL FAR	10433.098	11371.876	11692.153	7442.852	7442.852	2893.453	51276.284

COMMERCIAL BUILD.

1	GROUND	750.380
2	1ST	502.329
3	2ND	526.755
4	3RD	133.307
	TOTAL	1912.771

INVENTORY OF UNITS (PROPOSED)

S.NO.	TOWERS (FLOORS)	2BHK TYPE-01 53.283	2BHK TYPE-02 54.874	2BHK TYPE-03 53.710	2BHK TYPE-04 53.643	3BHK TYPE-05 59.965	TOTAL
1	TOWER-A (20)	2	2	2	1	-	7
2	TOWER-B (20 -22)	6	6	4	6	-	22
3	TOWER-C (15-23)	18	16	15	18	-	67
4	TOWER-D (G+14)	-	-	-	-	-	-
5	TOWER-E (G+14)	-	-	-	-	-	-
6	TOWER-F (S/9-10)	-	-	-	-	7	7
	TOTAL	26	24	21	25	7	103

INVENTORY OF UNITS (SANCTIONED)

S.NO.	TOWERS	2BHK TYPE-01 53.283	2BHK TYPE-02 54.874	2BHK TYPE-03 53.710	2BHK TYPE-04 53.643	3BHK TYPE-05 59.965	TOTAL
1	TOWER-A (G+19)	40	40	40	40	-	160
2	TOWER-B (G+19)	40	40	40	40	-	160
3	TOWER-C (G+14)	30	30	30	30	-	120
4	TOWER-D (G+14)	30	30	30	30	-	120
5	TOWER-E (G+14)	30	30	30	30	-	120
6	TOWER-F (S/G+8)	-	-	-	-	34	34
	TOTAL	170	170	170	170	34	714
	GRAND TOTAL UNITS	714	103	=	817		

SUBMISSION DRAWING

CLIENT :

M/S. SIGNATURE GLOBAL (INDIA) PRIVATE LIMITED
Signature Global, 201 B 2ND FLOOR ,Tower-A
Signature Towers,Gurugram-122001

PROJECT :

PROPOSED BUILDIND PLAN OF AFFORDABLE GROUP HOUSHING COLONY FOR AN ADDITIONAL AREA MEASURING .74375 Acres(Licence No.-40 Dated 11.12.2020)IN ALREADY Licence Granted AFFORADABLE GROUP HOUSING COLONY Measuring 5.0 Acres (Licence No.- 69 , DATED - 26/06/2019) IN THE REVENUE STATE OF VILLAGE KADARPUR, SECTOR-63A, GURUGRAM, BEING DEVELOPED BY M/S SIGNATURE GLOBAL (INDIA) PVT.LTD

TITLE :

SITE PLAN WITH AREA STATEMENT COLD WATER SUPPLY LAYOUT

GRID

Grid Architecture Interiors Pvt. Ltd.
116, NEW MANGLA PURI
MEHRAULI GURGAON ROAD NEW DELHI-30
TEL : 26809974/75 X : 41838353
E, MAIL - info@grid .com

MEP CONSULTANT
VConsulting
B-50, BASEMENT, SOAMI NAGAR
NEW DELHI-110017
TEL NO: 011-49848197 & 49849205
EMAIL: INFO@VCONSULTING.CO.IN

OWNER SIGN

SIGNATURE GLOBAL (INDIA) PVT. LTD.

ARCHITECT SIGN

MEENAKSHI KHANNA
CA/89/12359
Architect

DRG.NO.	SB/A- 01	NORTH
DATE	06-01-2021	
SCALE	1 : 500	