A-05

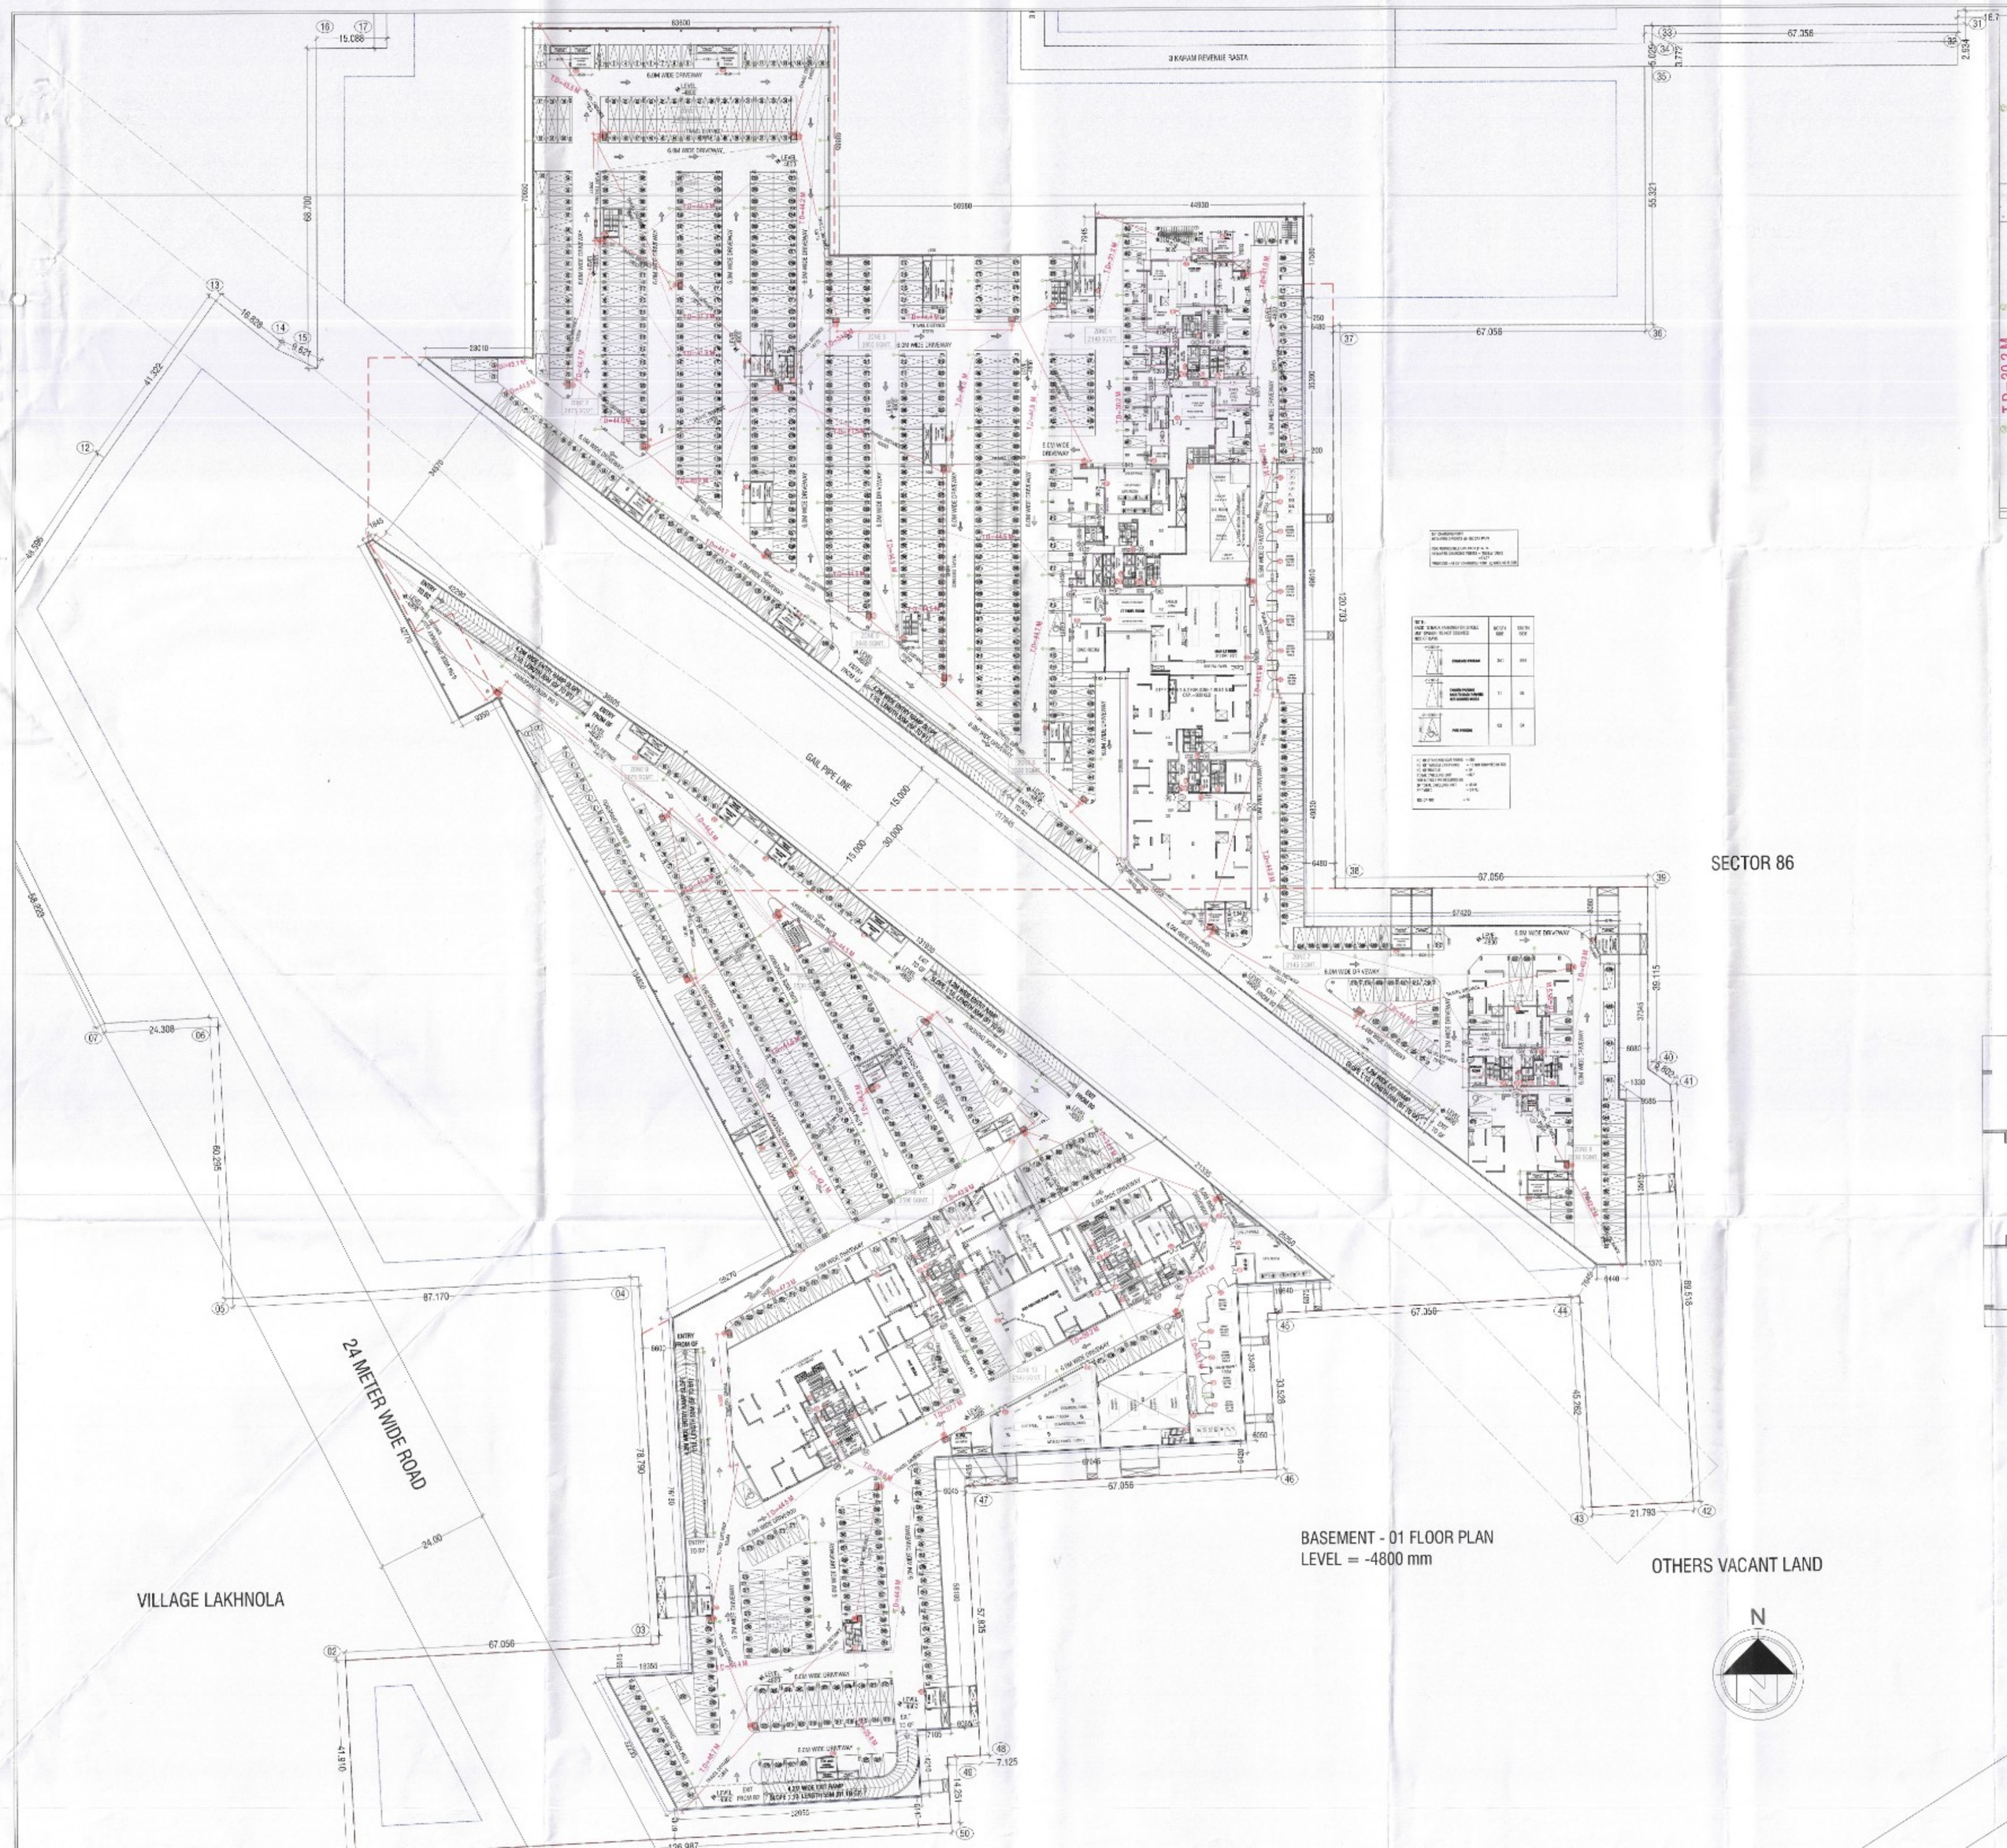

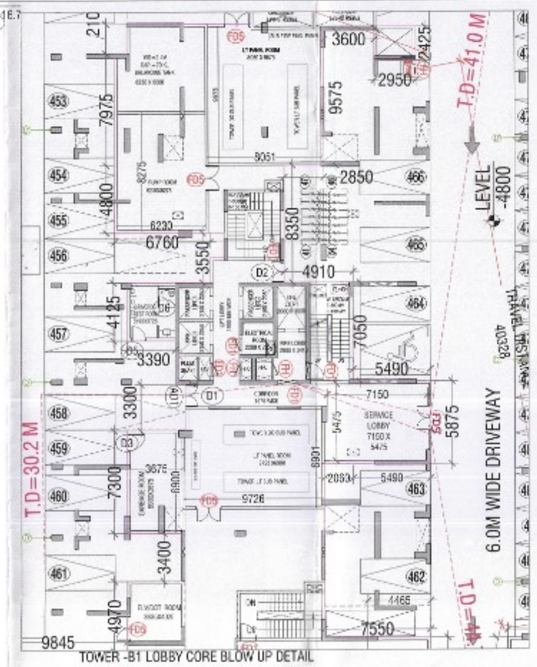

TOWER -B1 LOBBY CORE BLOW UP DETAIL

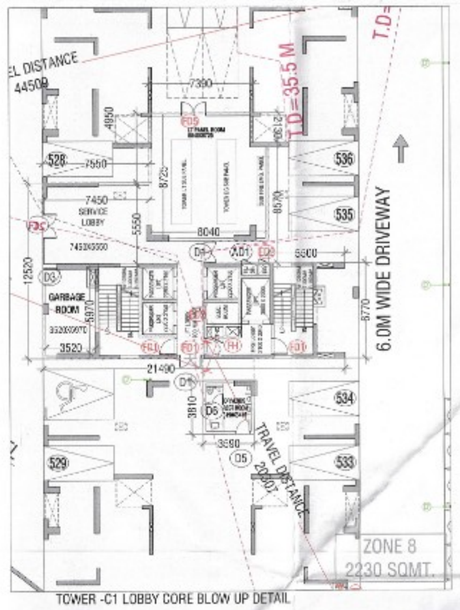

TOWER -C1 LOBBY CORE BLOW UP DETAIL

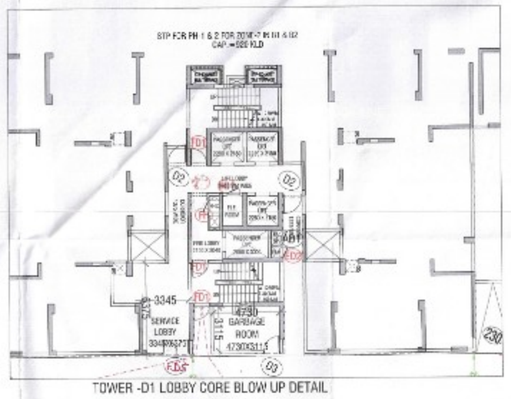

TOWER -D1 LOBBY CORE BLOW UP DETAIL

BASEMENT 1 & 2 DOOR WINDOW SCHEDULE

NAME	WIDTH	HEIGHT	SILL	LEVEL	LOCATION
FD1	1000	2400	0	2400	STAIRCASE 2 HR FIRE RATING
FD2	2000	2400	0	2400	STAIRCASE 2 HR FIRE RATING
FD3	1000	2400	0	2400	SERVICE ROOM LIFT INTERNAL
FD4	1200	2400	0	2400	LIFT INTERNAL LIFT MACHINE ROOM FIRE HR
FD5	1000	2400	0	2400	LT PANEL ROOM / PUMP ROOM
FD6	2400	2400	0	2400	FIRE PUMP ROOM
FD7	2000	2400	0	2400	TRANSFORMER ROOM
FH	900	2100	150	2400	FHC
ED1	900	2100	150	2400	ELECTRICAL ROOM
ED2	900	2100	150	2400	ELECTRICAL SHAFT
D1	1200	2400	0	2400	LOBBY
D2	1200	2400	0	2400	LOBBY
D3	1200	2400	0	2400	GARBAGE ROOM
D4	1000	2400	0	2400	CHECK OUT
D5	1000	2400	0	2400	DRIVERS REST ROOM
D6	700	2400	0	2400	UPCOMING PHASE BLOCK
D4A	4000	2400	0	2400	CHEF LOBBY
D4B	2400	2400	0	2400	CHEF LOBBY
D4C	2100	2400	0	2400	KITCHEN LOBBY
D4D	2100	2400	0	2400	KITCHEN LOBBY
D4E	1000	2400	0	2400	CHEF LOBBY
A01	800	2100	150	2400	PL SHAFT

Checked and found ok for Public Health (Internal) Service only subject to comments in forwarding letter No. 2254ST dt. 28/4/25
Superintending Engineer for Chief Engineer-I HSVP, Panchkula

KEY PLAN

ACPL
ACPL Design Ltd

CLIENT
EMAAR INDIA LTD.

PROJECT
PROPOSED RESIDENTIAL COLONY (UNDER NILP POLICY DATED 11.06.2022)ON THE ADDITIONAL AREA MEASURING 1.4625 ACRES (LICENCE NO. 75 OF 2025 DATED 22.05.2025) ADJOINING TO ALREADY LICENSE GRANTED AREA MEASURING 24.4375 ACRES (LICENCE NO. 10 OF 2025 DATED 15.01.2025)THEREY MAKING TOTAL AREA MEASURING 25.90 ACRES, SECTOR-86, GURUGRAM BEING DEVELOPED BY EMAAR INDIA LTD.

OWNER/AUTH. SIGNATURE

SUKHJEET SHANGARI
ARCHITECT
CA/97/21741

ARCHITECT'S SIGNATURE

DRAWING TITLE
BASEMENT -1 PLAN